
REPORT ON A GEOCHEMICAL SURVEY ON THE DANA CLAIMS

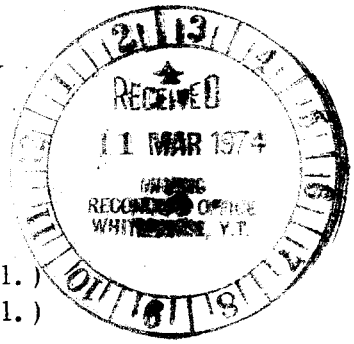

Covering: DANA 1 - 4 incl. (Y67987 - Y67990 incl.)
DANA 5 - 75 incl. (Y75001 - Y75072 incl.)

Located: 23 miles north of Faro in the Whitehorse Mining District
Latitude 62° 35' N , Longitude 133° 17' W.




Work Performed: July 1973

for

RIDGEMONT MINING CORPORATION

by

G. A. Jilson, B. Sc.
and
J. G. Simpson, Ph. D., P. Eng.

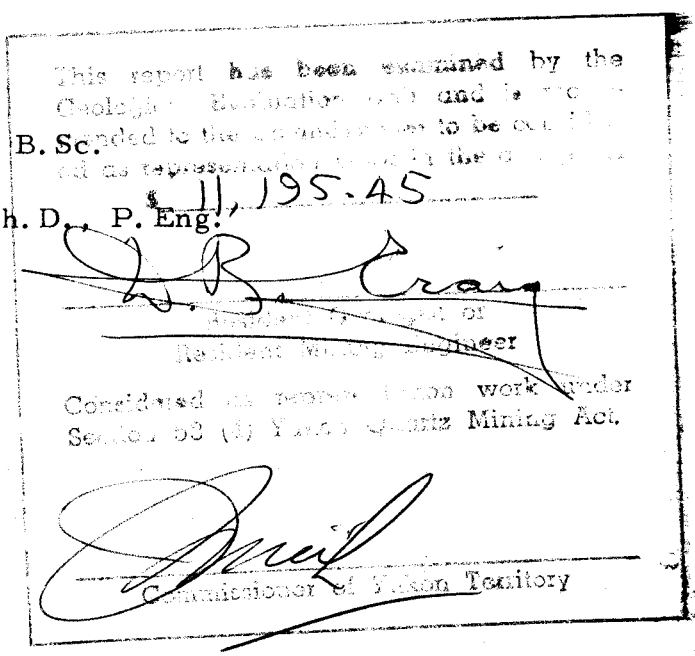

CONTENTS

	Page
INTRODUCTION	1
LOCATION & ACCESS	1
CLAIMS	1
PREVIOUS WORK	1
PHYSIOGRAPHY	1
GEOLOGICAL SETTING	3
GEOCHEMISTRY	
Methods & Procedures	3
Results	3
CONCLUSIONS & RECOMMENDATIONS	7

APPENDICES

(i) Personnel

(ii) Summary of Costs

(iii) Supporting Invoices

ILLUSTRATIONS

FIGURES

1)	Location Map	2
2)	Histogram of Results - Lead	4
3)	Histogram of Results - Zinc	5
4)	Histogram of Results - Copper	6
5)	Location of Anomalies	8

MAPS

1)	Claims	in pocket
2)	Geochemistry - Lead	in pocket
3)	Geochemistry - Zinc	in pocket
4)	Geochemistry - Copper	in pocket

INTRODUCTION

This report describes a geochemical survey conducted on the DANA claims in June and July 1973. The Dana claims are owned by Ridgemont Mining Corporation, a wholly-owned subsidiary of Cyprus Mines Corporation.

LOCATION AND ACCESS

The DANA claims are located 23 miles north of the town of Faro in the Whitehorse Mining District on claim sheet 105-K-11. The longitude and latitude of the centre of the claim block is 133° 17'W, 62° 35'N.

The claims are accessible by helicopter from Faro.

CLAIMS

The DANA claim block consists of the following 76 full sized mineral claims:-

Claim Name	Record Numbers	Expiry Date
DANA 1-4	Y67987 - Y67990 inc.	March 8, 1974
DANA 5-76	Y75001 - Y75072 inc.	March 8, 1974

PREVIOUS WORK


The general area of the DANA claims has been staked previously as the Ivan claims by Anvil Mining Corporation which were restaked as the Ter claims by Inter Tech Development and Resources Limited in 1969.

Anvil conducted geochemical soil sampling and ground electromagnetic and magnetic surveys over a portion of the present claim block and put down 4 diamond drill holes totalling 1,553 ft. in August 1966. The results of this work are not known to the writer.

PHYSIOGRAPHY

The north half of the property consists of heavily wooded areas of low relief at an average elevation of 3,300 ft. The southern half and western margin of the property is much steeper and reaches elevations of 5,000 ft. Forest cover is locally heavy on the mountain slopes and summits, but much barren or tundra covered surface is present. Since higher elevations are in the south, the entire property can be considered an irregular north facing slope resulting locally in severe permafrost within inches of the surface. This frost caused considerable trouble during sampling.

The steep slopes and much of the lower country is well drained but local swampy areas and ponds are encountered in the lower areas further contributing to sampling problems. Drainage is into an unnamed, deeply incised, rapidly flowing stream passing northward through the western portion of the claim block.

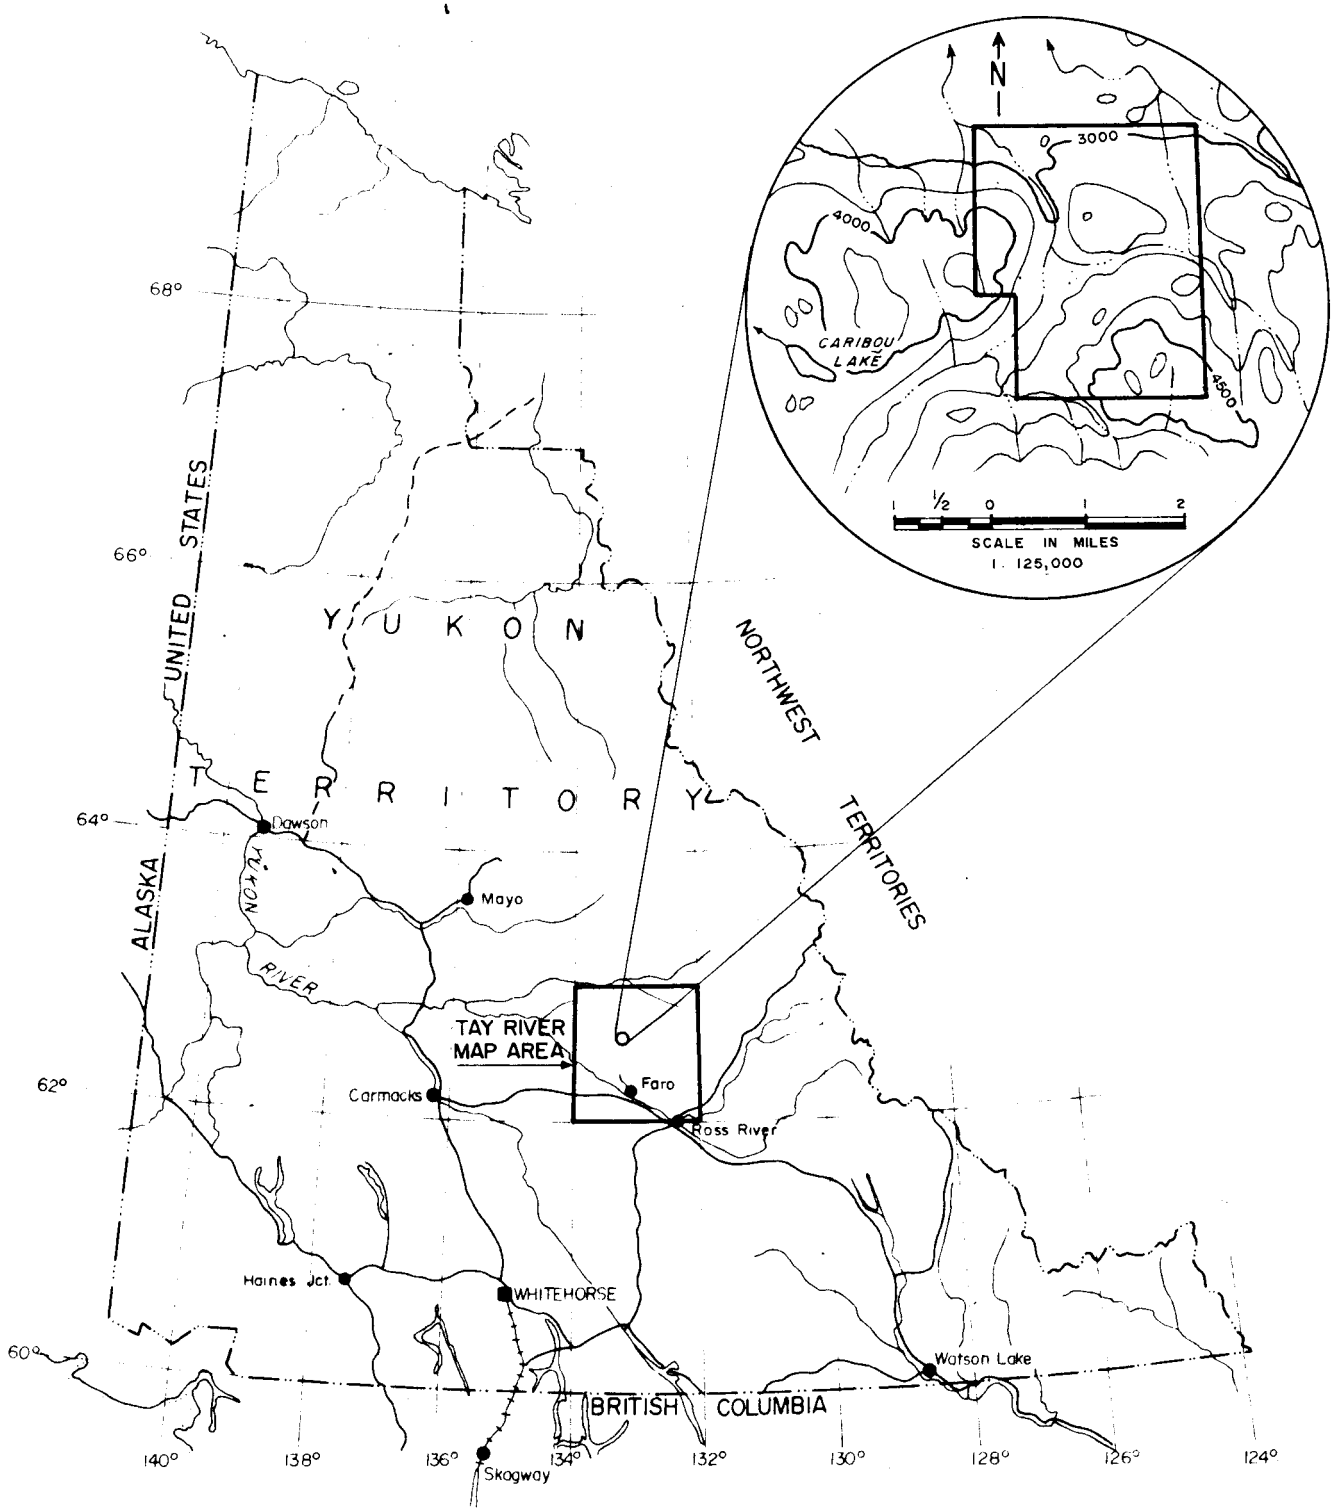

RIDGEMONT MINING CORPORATION
DANA CLAIMS
PROPERTY LOCATION MAP

YUKON

SCALE : 1" = 100 MILES

FIG. 1

GEOLOGICAL SETTING

The DANA claims are underlain by light coloured silceous banded tuffs overlain by argillaceous quartzite; slate; limy slate with interbedded limestone; and black, grey and white chert. The claims are shown by G.S.C. mapping to be underlain by Upper Devonian and Mississippian Earn Group.

GEOCHEMISTRY

Methods & Procedure

An attempt was made to collect soil samples from the B horizon as experience has shown this to be the best sample media. Shovels and mattocks were used to collect samples which were placed in wet strength Kraft paper bags and partly dried at room temperature in camp.

In practice it is often impossible to reach the B horizon due to the extensive permafrost or a thick layer of organic material in swampy areas. In these cases a sample of the A horizon was taken rather than the B.

Samples were taken every 200 feet along lines spaced 800' apart and initially every other sample was analysed for copper, lead and zinc. If these spaced samples were moderately high then the intervening samples were also analysed.

Samples were shipped to the Whitehorse laboratory of Barringer Research. The samples were oven dried at 70°C and sieved to -80 mesh on nylon screens. A 250 mg portion of the -80 mesh fraction was digested in perchloric acid and the metal content of the resultant solution determined by the atomic absorption method. Copper and zinc values are given as determined by direct reading, however, lead is given as a matrix corrected value. The corrected lead value is found by determining the response using two lamps one with a narrow spectral source and the other with a broad source. One lamp determines lead response plus matrix response, the other just matrix response. Subtraction gives the corrected lead value.

The corrected lead readings are designed to lessen the effect of changes in the matrix which are due to changes in underlying bedrock.

Results

The results of the geochemical survey are plotted on maps 2, 3 and 4 in the pockets at the back of this report. Histograms of the results, using only the 400 foot spaced samples to avoid bias, are included as figures 2, 3 and 4 on the following pages. From the distribution of samples on the maps and the histograms, copper can be considered definitely anomalous if it exceeds 80 ppm; lead 40 ppm and zinc 260 ppm. The sub anomalous distribution of zinc is weakly bimodal for reasons not clearly understood. The bimodal zinc curve does not result from the combination of A and B horizon results as there appears to be little difference in metal content of the A and B horizons.

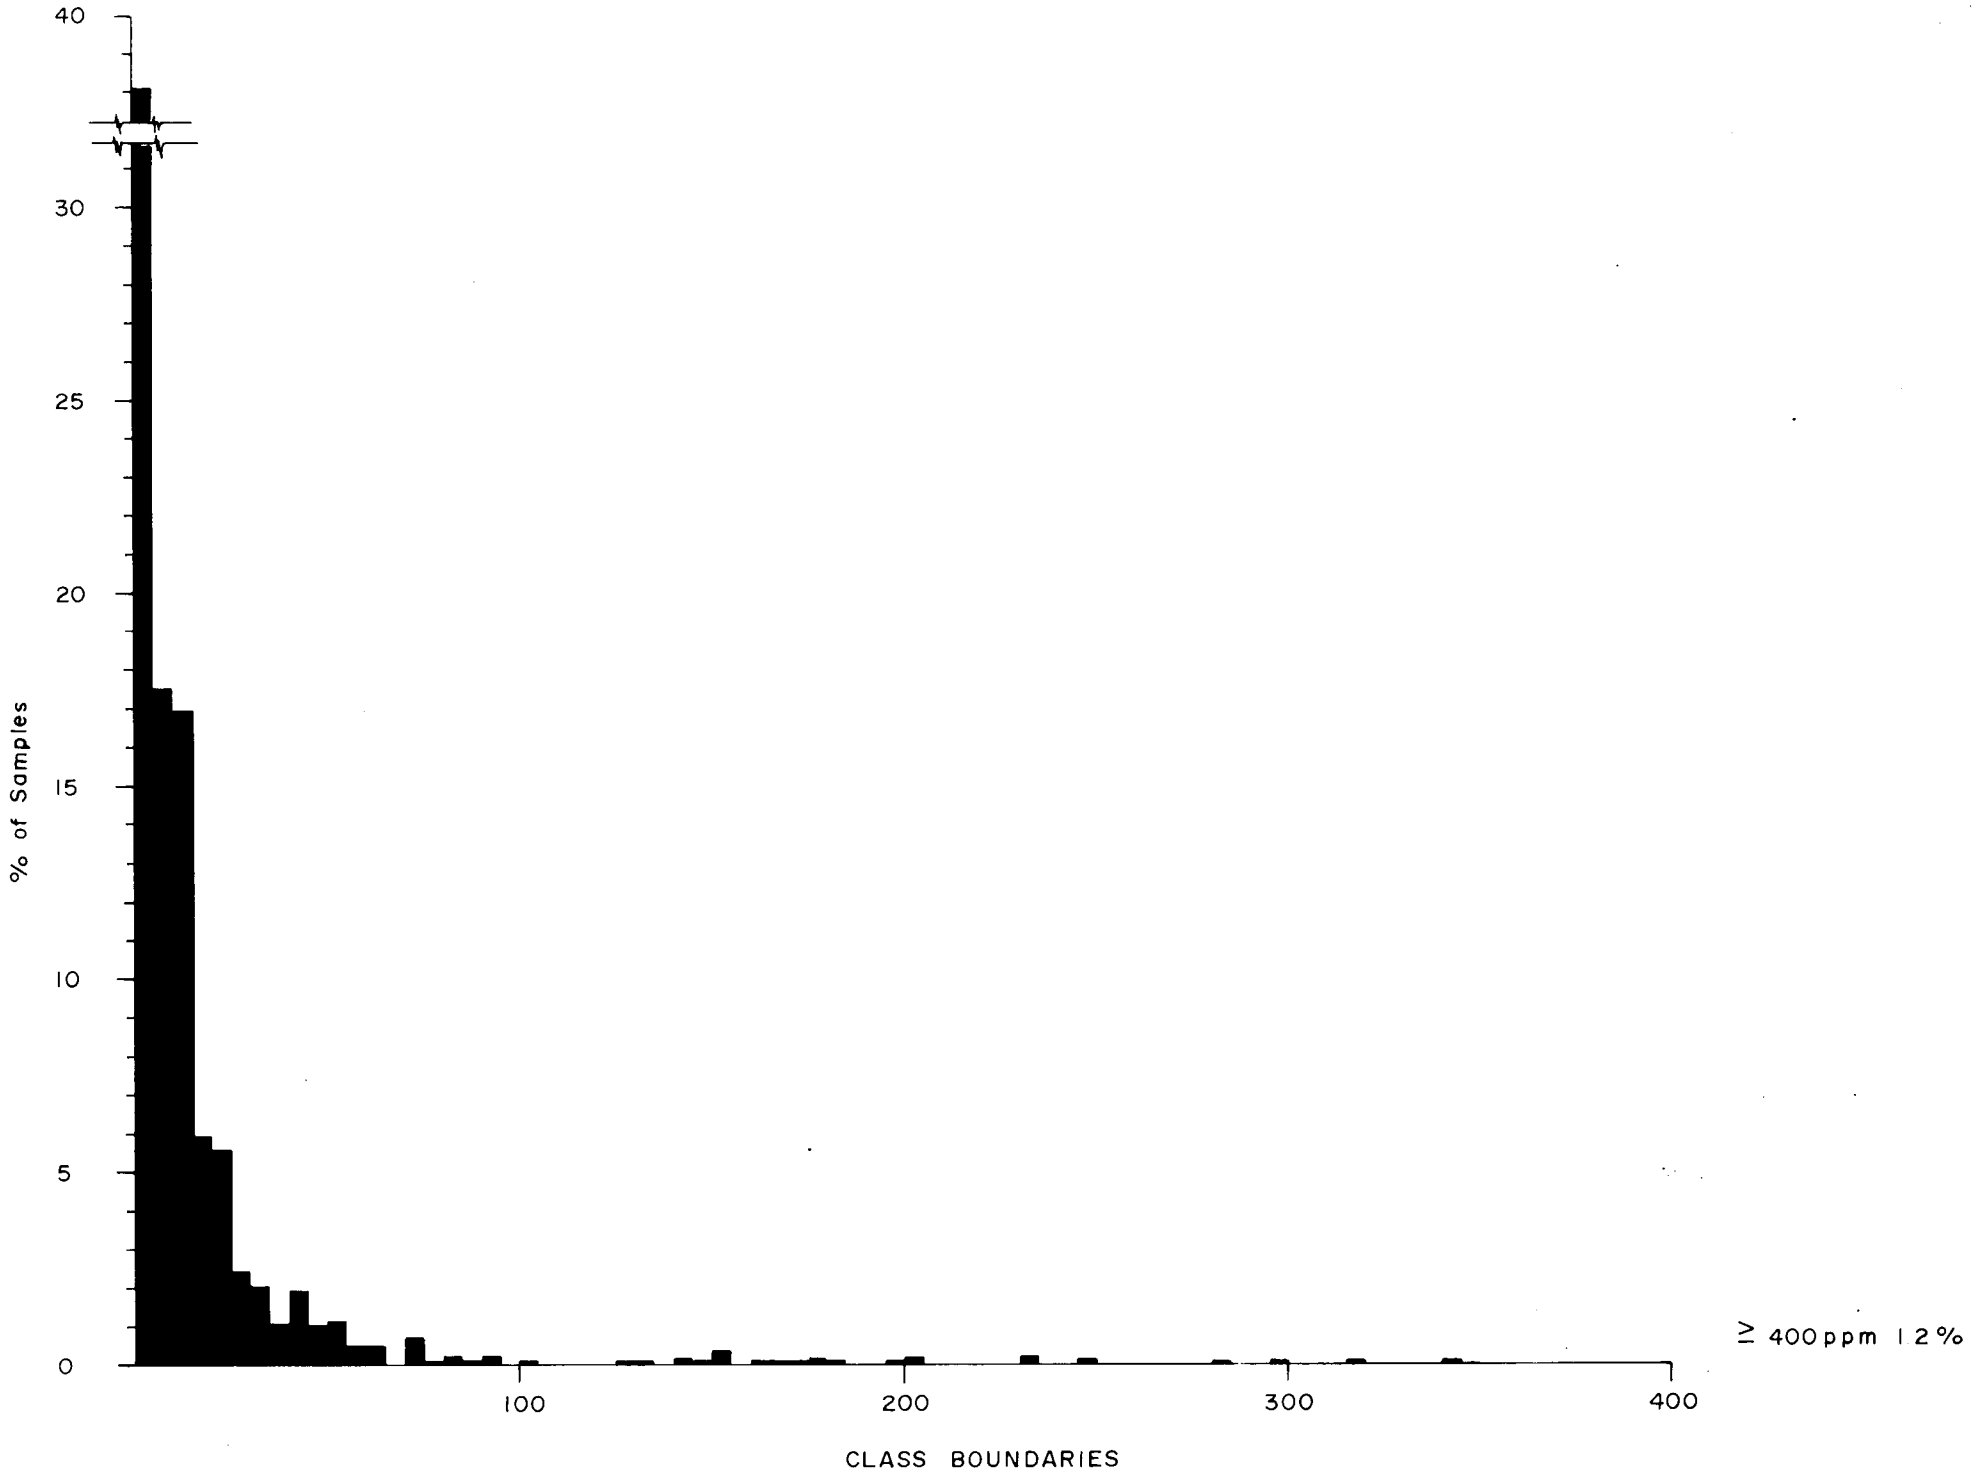


Figure 2 HISTOGRAM OF RESULTS – LEAD

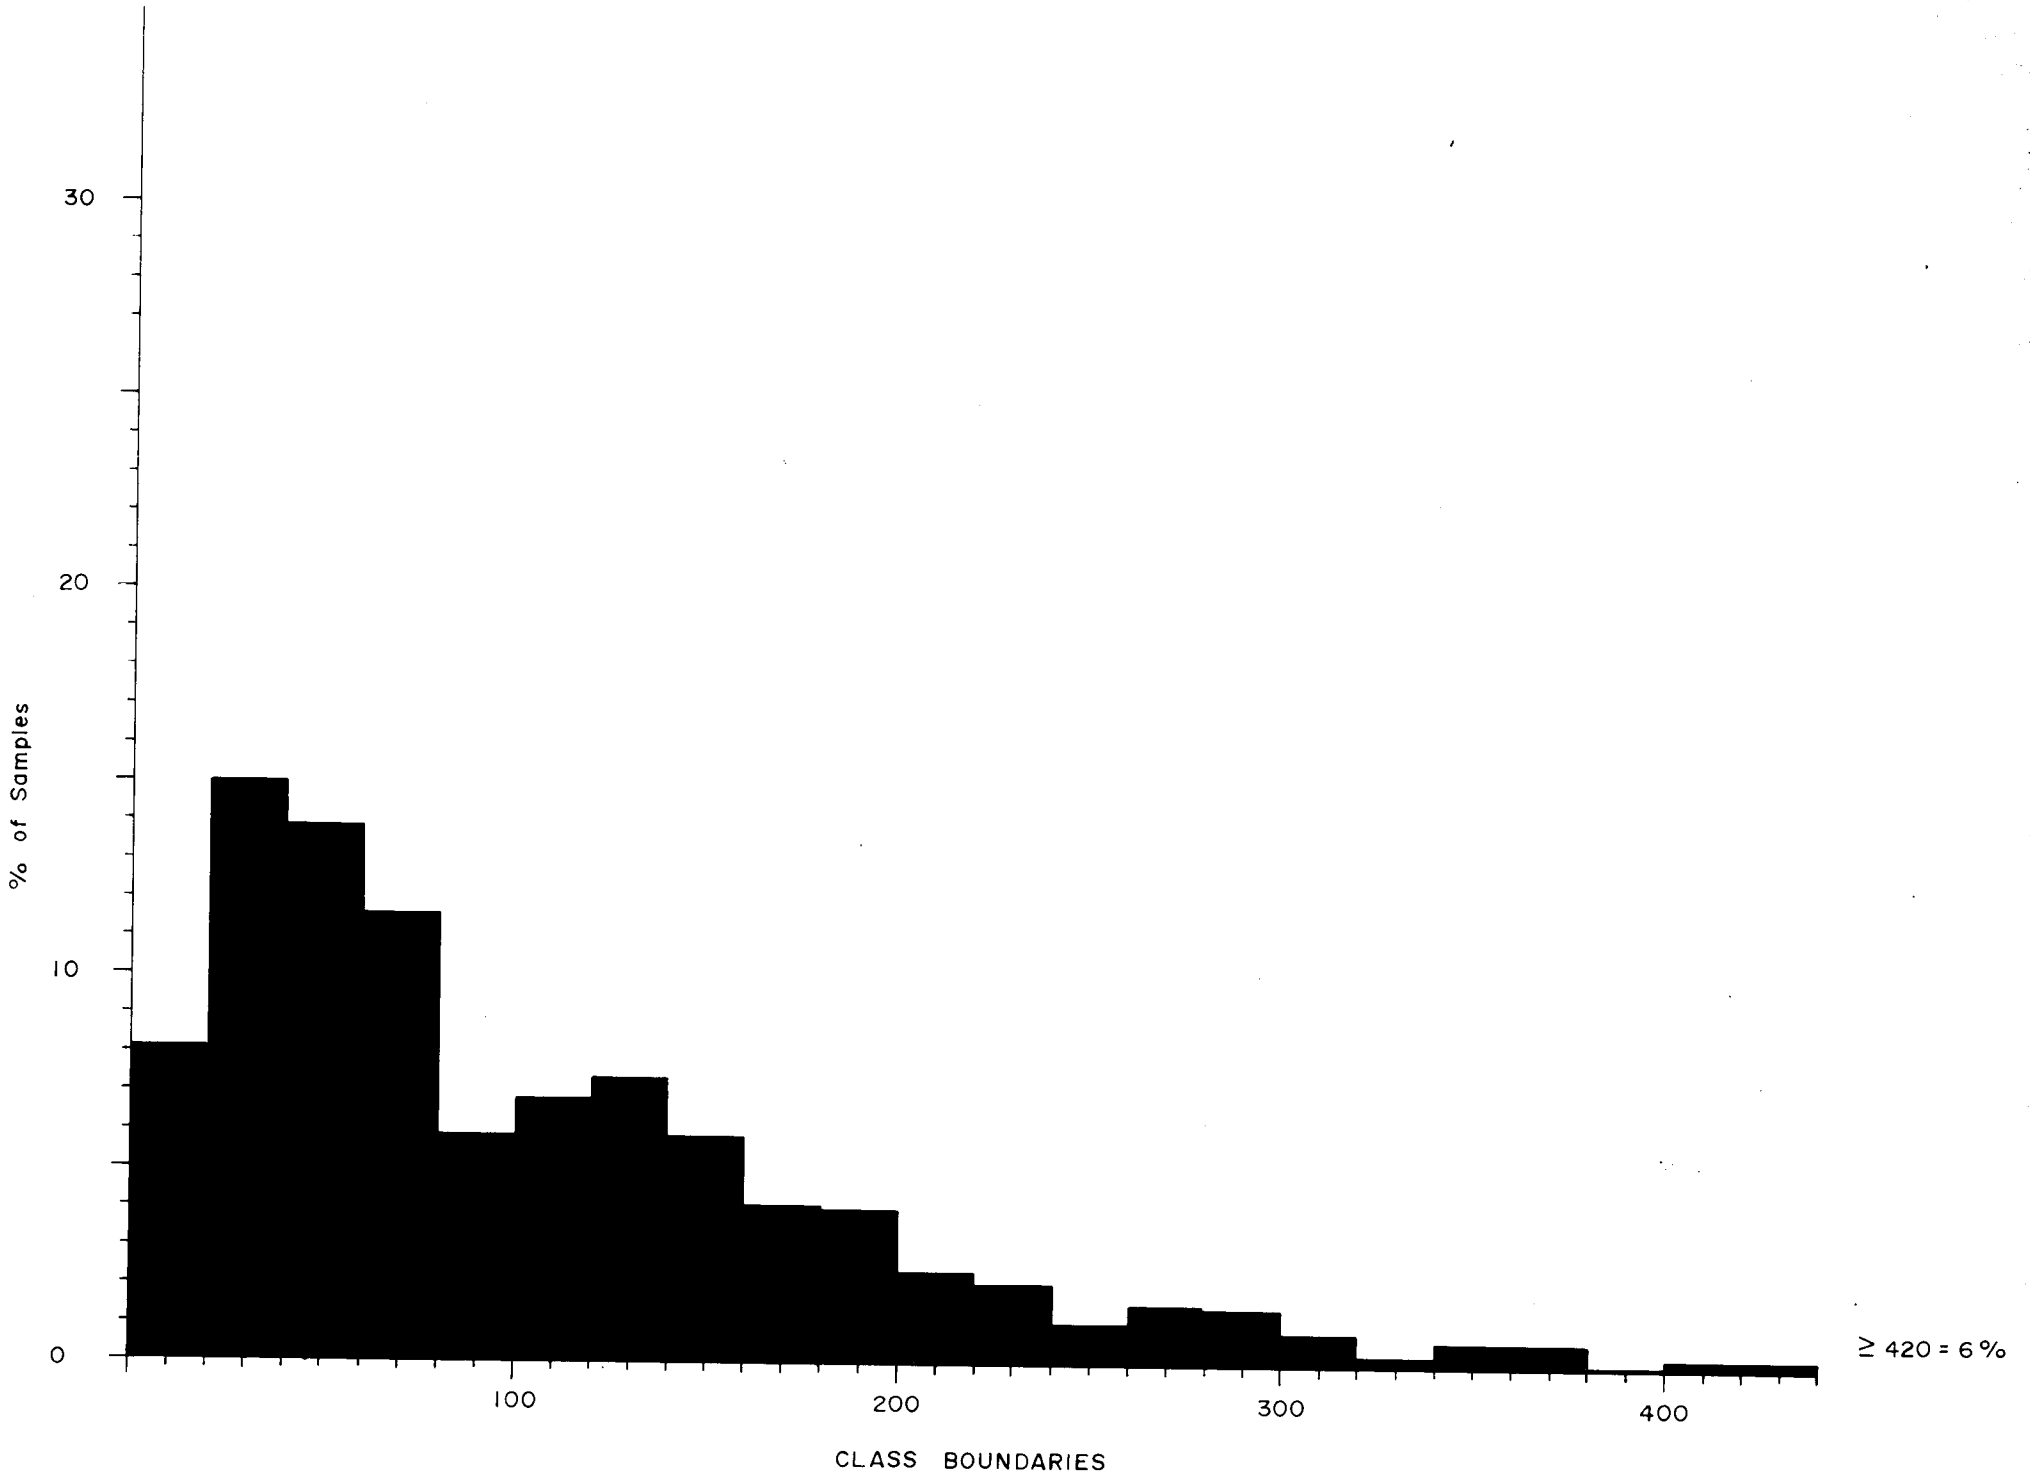


Figure 3 HISTOGRAM OF RESULTS ZINC

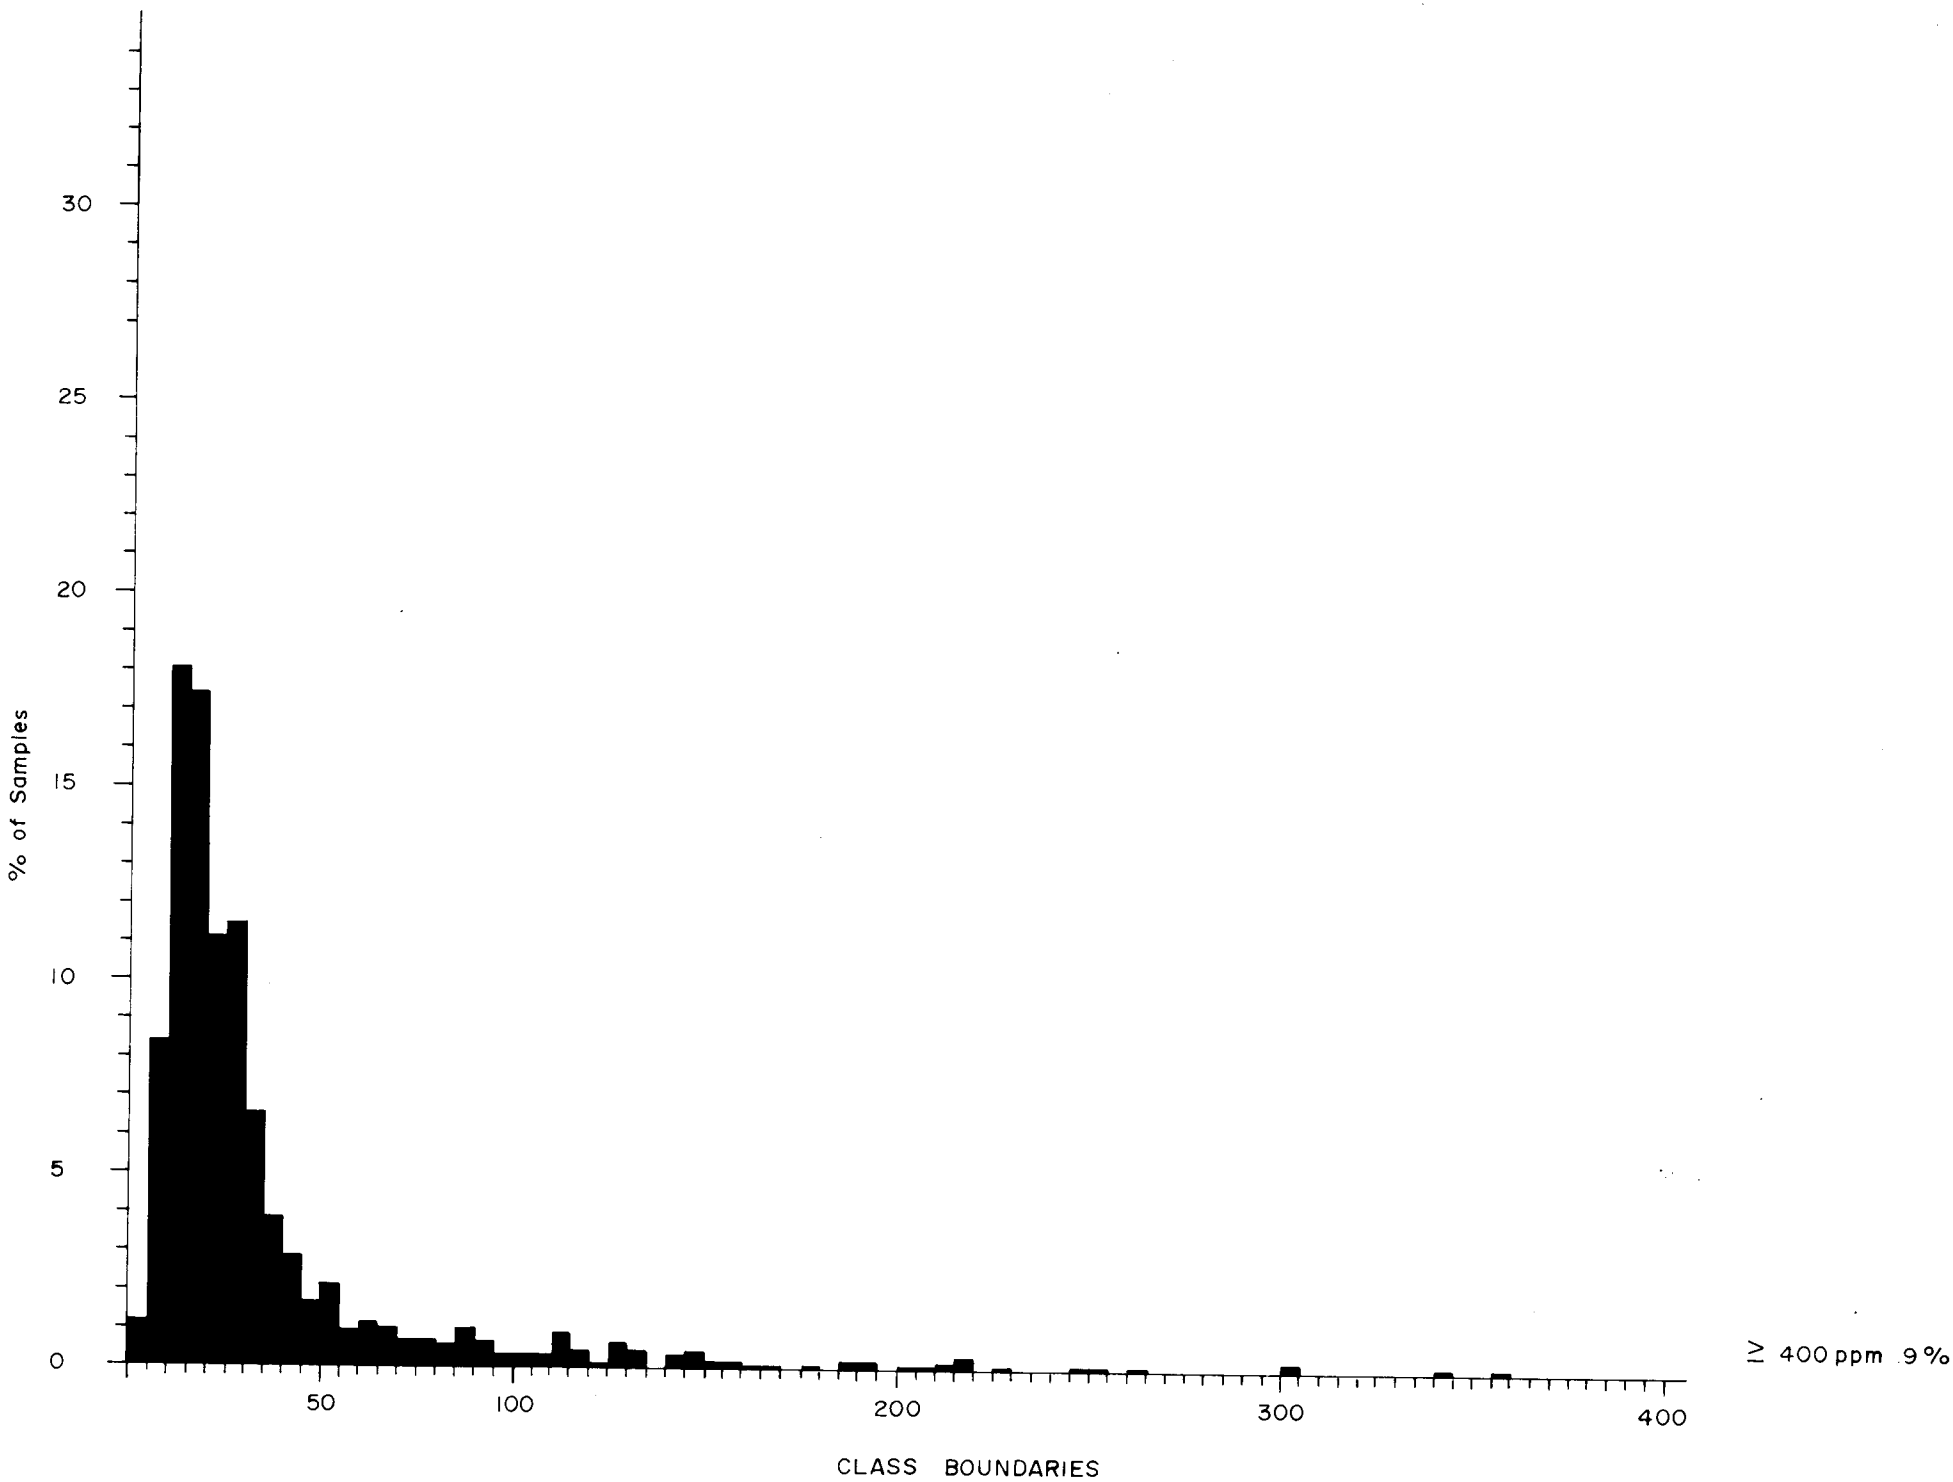


Figure 4 HISTOGRAM OF RESULTS - COPPER

On the western edge of the claim block and extending to the west of the claims, the survey has outlined an area 4,000 ft. long and 1,000 or more feet wide within which the soils contain highly anomalous amounts of copper, lead and zinc. Patchy less anomalous areas extend several thousand feet south of the main zone. For the most part, copper, lead and zinc anomalies are coincident, however, to the south and east the coincidence breaks down. To the northwest and downhill from the main zone are patchy moderately anomalous areas that probably result from hydromorphic transport from the larger anomaly. Copper and zinc tend to occur further from the source than lead in accord with the usual behavior of these elements in the secondary environment. The patchy anomaly zone south and east of the main zone may represent additional mineralization in that area.

A second anomalous area occurs between 100N and 120 N on lines 68E, 76E and 84E. The soils here are rich in lead and zinc but the anomalies are not coincident and are relatively small.

The remainder of the grid surveyed shows no encouraging geochemical response.

CONCLUSIONS & RECOMMENDATIONS

The survey has outlined a large intense geochemical anomaly spatially related to known stratiform copper-zinc mineralization. The setting of the anomaly in relation to known mineralization and areas of previous work is shown on Figure 5. The anomaly fills in the area between the two small showings which were thought to represent parts of a continuous mineralized zone. The known mineralization falls at or beyond the extremities of the anomaly where response is small to non existant suggesting that better mineralization may underly the central area. The occurrence of acid volcanics in the survey area is favourable for the occurrence of copper-zinc massive sulphide deposits. It is thus concluded that there is a fair probability that the geochemical anomaly is underlain by a moderate sized massive or disseminated sulphide zone rich in copper, lead and zinc.

The 1974 work program should include cutting a 400' x 100' grid over the anomalous area. An orthophoto base map at 1"=1000' should be prepared to facilitate tying in geology and topographic features to the grid . The 1973 geochemical samples should be accurately located with respect to the new grid and fillin lines should be sampled to give at least a 400' x 200' sample spacing. The geochemically anomalous area should be covered by IP on 800' lines and EM and magnetometer surveys on 400' lines. If conductors indicative of massive sulphides are found on the EM survey then the conductors should be checked with two or three lines of gravity surveying.

If the first phase of exploration outlined above continues to provide encouragement then at least 2000' of diamond drilling in three or four holes should be carried out.

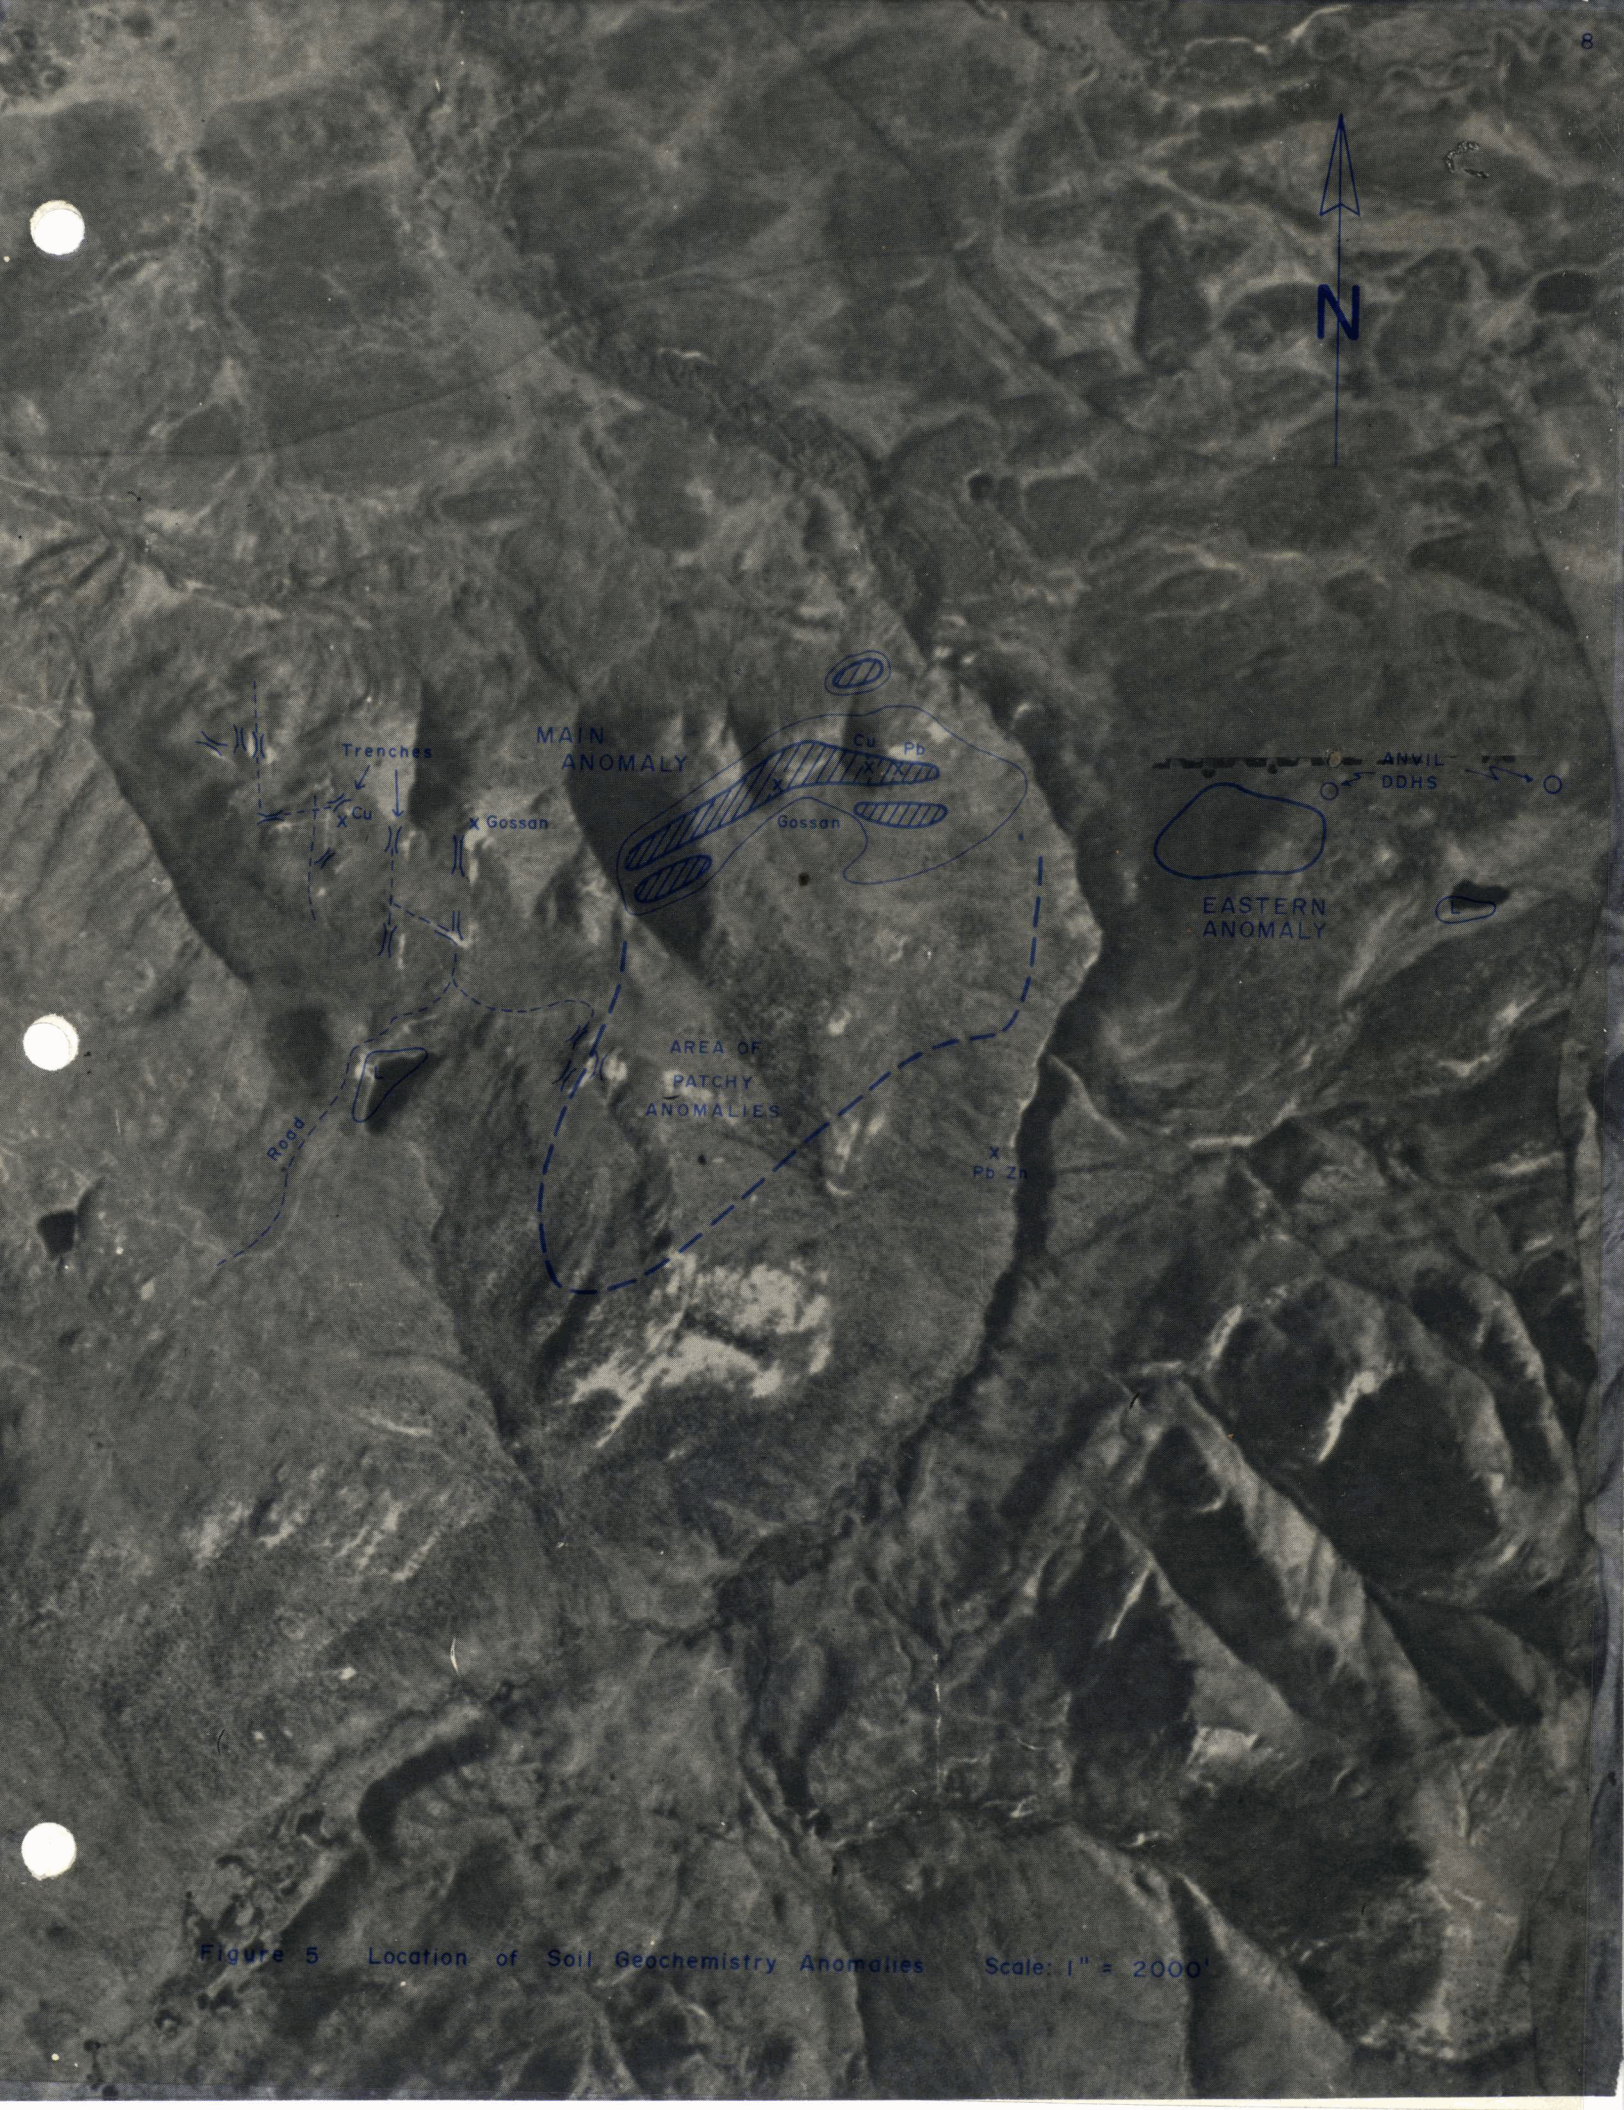


Figure 5 Location of Soil Geochemistry Anomalies Scale: 1" = 2000'

The expenditures required to complete the program are outlined below:-

Phase I geophysical and geochemical work

Line cutting (31 line miles)		5,500.
Geochemistry		2,000.
Geophysics		
IP (15 line miles)	1500.	
CEM (30 line miles)	3000.	
magnetometer rental	600.	
gravity (4 line miles)	1500.	
Base map		1,000.
Helicopter charter		4,000.
Camp Costs		4,000.
Salaries		8,500.
Miscellaneous equipment		1,000.
		$ 37,600.

Phase II drilling

Drilling 2000' BQ @ $20./ft		40,000.
Assaying		1,000.
Helicopter		4,000.
Salaries		2,500.
Camp Costs		4,000.
		51,500.
Supervision & traveling expense		2,000.
Report preparation		1,000.
	total	92,100.
	10% contingency	9,000.
		$ 101,100.

Respectfully submitted,

G. Jilson, B. Sc.

J.G. Simpson Ph.D., P. Eng.

APPENDIX I

Personnel

APPENDIX I

Personnel

Name	Position	Address
J.G. Simpson, Ph.D., P.Eng.	Supervisor	720 Anderson Crescent, West Vancouver, B.C.
G. Jilson, B.Sc.	Geologist/ Field Manager	4868 Lanark Street Vancouver, B.C.
P.F. Lewis, B.Sc.	Geologist	802 - 1686 W. 12th Ave., Vancouver 9, B.C.
D. Tapley	Field Asst.	18 Gair Drive, Toronto 520, Ontario
J. Pollock	Field Asst.	35 Radlett Avenue, Toronto 14, Ontario
K. Tompson	Field Asst.	3950 Bayridge Court, West Vancouver, B.C.
P. Renouf	Field Asst.	706 - 1133 Beach Ave., Vancouver, B.C.
D. Londry	Field Asst.	Box 183, Comber, Ontario
R. Londry	Field Asst.	Apt. R.H. 3, 77 Howard Street, Toronto 5, Ontario
M. Ryan	Cook	4205 W. 13th Avenue Vancouver 8, B.C.
H. Jansen	Cook	1531 McGregor Avenue Montreal, Que.

APPENDIX II

Summary of Costs

APPENDIX II

Summary of Costs

DANA Claims 1973 - Work Done June 6-7 and July 16-28, 1973

Personnel

Name	Position	Remuneration per Day	No. of Days	Cost	
J.G. Simpson, Ph.D., P.Eng.	Supervisor	100	2	200	
G. Jilson, B.Sc.	Geologist	50	14	700	
P.F. Lewis, B.Sc.	Geologist	50	2	100	
P. Renouf	Field Asst.	30	12	360	
D. Londry	"	25	4	100	
R. Londry	"	25	4	100	
D. Tapley	"	20	14	280	
J. Pollock	"	20	14	280	
K. Tompson	"	20	12	240	
H. Jansen	Cook	25	12	300	
M. Ryan	Cook	25	2	50	
	Total		92	$2,710	$2,710.00

Camp Costs

Room and Board 92 man days at $12 per day $1,104.00

Helicopter

Charter Costs

Date	Flight Report	Hrs.	Cost
June 6	00709	3.5	472.50
June 7	00712	3.5	472.50

Helicopter

Charter Costs cont'd

Date	Flight Report	Hrs.	Cost	
July 16	1169	3.0	405.00	
July 19	1011	2.5	337.50	
July 20	1015	4.2	567.00	
July 21	1023	2.5	337.50	
July 22	1024	2.4	324.00	
July 23	1025	1.5	202.50	
July 28	L 169	1.25	418.75	
		24.35	$3,537.25	$3,537.25

Fuel and Oil

24.35 hrs. at 20 gals per hr + oil at $1.00 per gal + oil =	487.00	$ 487.00


Geochemical Analyses & Consulting Fees

Company	Invoice No.	Cost	
Barringer Research Limited	12691	200.00	
"	12521	41.15	
"	12408	1,616.05	
"	12424	1,015.70	
"	12144	134.50	
	Total	$3,007.02	$3,007.02

Drafting and Report

J.G. Simpson, Ph.D., P.Eng.	1 day @ $100	100.00	
G. Jilson, B.Sc.	3 days @ $50	150.00	
Drafting - C.L. Cory	20 hrs. @ $5	100.00	
	Total	350.00	350.00
		TOTAL	$11,195.45

I certify 70% of the above costs were incurred on the DANA claims during the period stated.

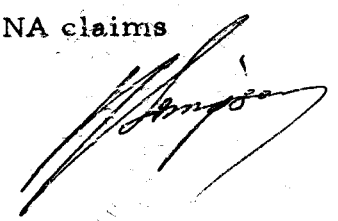

APPENDIX III

Supporting Invoices

BARRINGER RESEARCH LIMITED

304 CARLINGVIEW DRIVE
REXDALE, ONTARIO, CANADA
PHONE: 416-677-2491
CABLE: BARESEARCH

ADVANCED TECHNIQUES AND INSTRUMENTATION FOR THE EARTH SCIENCES

DATE: August 24, 1973

PROJECT: 119-33

PERIOD COVERED:

CHARGE TO: 405 | 3121

PROGRESS BILLING:
SHIPPING REPORT:
WORK REPORT: 64-A
FED. SALES TAX: N/A
ONT. SALES TAX: N/A

TERMS: NET 30 Days

AUTHORITY: G. Jilson

Project: 405 (Dana)
Arden: 686

TO: Ridgemont Mining Corp
1101 - 510 W. Hastings Street
Vancouver, B. C.

GEOCHEMICAL ANALYSIS

492 Samples analysed for $HClO_4$ Copper	@ $ 1.00 each	492.00
492 Samples analysed for $HClO_4$ Lead (Corrected)	@ $ .50 each	246.00
492 Samples analysed for $HClO_4$ Zinc	@ $ .25 each	123.00
676 Soil samples preparation	@ $ .20 each	135.20
2 Rock sample preparation	@ $ .75 each	1.50
		997.70
Yukon Bus Lines (cc 1093)		18.00
TOTAL INVOICE		$ 1,015.70

RECEIVED SEP 4 - 1973

INVOICE № 12424

BARRINGER RESEARCH LIMITED

304 CARLINGVIEW DRIVE
REXDALE, ONTARIO, CANADA
PHONE: 416-677-2491
CABLE: BARESEARCH

ADVANCED TECHNIQUES AND INSTRUMENTATION FOR THE EARTH SCIENCES

DATE: August 17, 1973

PROJECT: 119-33

PERIOD COVERED:

CHARGE TO 405/3121

PROGRESS BILLING:
SHIPPING REPORT:
WORK REPORT: 61-A
FED. SALES TAX: N/A
ONT. SALES TAX: N/A

- Ridgemont Mining Corp
  1101- 51[illegible] W. Hastings St
- Vancouver, B. C.

TERMS: NET 30 Days

AUTHORITY: G. Jilson
Project: #405 (DANA)
Order: #686

TO:

Geochemical Analysis

763	Samples analyzed for $HClO_4$ Copper	@ $ 1.00 each	763.00
763	Samples analyzed for $HClO_4$ Lead (Corrected)	.50 each	381.50
763	Samples analyzed for $HClO_4$ Zinc	.25 each	190.75
1118	Soil samples preparation	.20 each	223.60
13	Rock sample preparation	.75 each	9.75
			1568.60
	Bus charges		47.45
	TOTAL INVOICE		**$ 1616.05**

RECEIVED AUG 31 1973

INVOICE № 12408

BARRINGER RESEARCH LIMITED

ADVANCED TECHNIQUES AND INSTRUMENTATION FOR THE EARTH SCIENCES

304 CARLINGVIEW DRIVE
METROPOLITAN TORONTO
REXDALE, ONTARIO
CANADA M9W 5G2
PHONE: 416-677-2491
CABLE: BARESEARCH

DATE: October 31, 1973

PROJECT: 411.34

PERIOD COVERED:

PROGRESS BILLING:
SHIPPING REPORT:
WORK REPORT:
FED. SALES TAX: N/A
ONT. SALES TAX: N/A

- Cyprus Explorations
  510 West Hastings Street
- Vancouver, British Columbia

- Attention: Dr. C. Simpson

TERMS: NET 30 days

PO 692

AUTHORITY:

TO: Consulting by Dr. Bradshaw

Victoria Falls Area:		
June 27-28 1-1/2 days @ $200.00/day	300.00	
Report Writing 3 days @ $200.00/day	600.00	
Drafting 6 days @ $80.00/day	480.00	
Mt. Mye Area:		
June 29- July 1 2-1/2 days @ $200.00/day	500.00	
Share of Tranportation	125.00	
Subsistence	28.50	
TOTAL THIS INVOICE		$ 2,033.50

RECEIVED NOV 8 - 1973

NO.	AMOUNT
405	500.00
460 / 3120	425.00
480	1108.50

CHECKED BY: Oliver

INVOICE № 12691

BARRINGER RESEARCH LIMITED

304 CARLINGVIEW DRIVE
METROPOLITAN TORONTO
REXDALE, ONTARIO
CANADA M9W 5G2
PHONE: 416-677-2491
CABLE: BARESEARCH

DATE: September 24, 1973

PROJECT: 111.33

PERIOD COVERED:

405 | 3121

PROGRESS BILLING:
SHIPPING REPORT:
WORK REPORT: 100-A
FED. SALES TAX: N/A
ONT. SALES TAX: N/A

TERMS: NET 30 days

AUTHORITY: G. Jilson, Project 405, Order #686

TO: Geochemical Analysis

176 Samples analyzed for $HClO_4$ Copper	@ 1.00 each	176.00	
176 Samples analyzed for $HClO_4$ Lead (corrected)	.50 each	88.00	
176 Samples analyzed for $HClO_4$ Zinc	.25 each	44.00	
218 Soil Sample Preparation	.20 each	43.60	
TOTAL INVOICE			$ 351.60

RECEIVED OCT 5 - 1973

sec

Jan 1-Co
rpt
claimed Here

INVOICE № 12521

BARRINGER RESEARCH LIMITED

304 CARLINGVIEW DRIVE
REXDALE, ONTARIO, CANADA
PHONE: 416-677-2491
CABLE: BARESEARCH

ADVANCED TECHNIQUES AND INSTRUMENTATION FOR THE EARTH SCIENCES

DATE: June 30, 1973

PROJECT: 119.33

PERIOD COVERED:

PROGRESS BILLING:
SHIPPING REPORT:
WORK REPORT: # 16 A 405/3121
FED. SALES TAX: N/A
ONT. SALES TAX: N/A

. Ridgement Mining Corporation
1101-510 W. Hastings Street
. Vancouver, B.C.
.

TERMS: NET 30 days

AUTHORITY: G. Jilson, P.O. # 405, Order # 686

TO: Geochemical Analysis

75 Samples analyzed for $HClO_4$ Lead (Corrected)	@ 1.25	93.75	
75 Samples analyzed for $HClO_4$ Zinc	@ .25	18.75	
109 Soil Sample preparation	@ .20	21.80	
TOTAL INVOICE			$ 134.30 ✓

RECEIVED
JUL 26 1973
LIMITED

INVOICE № 12144

DAILY FLIGHT REPORT

CANWEST AVIATION LTD.

DATE July 22, 1973 A/C CF-DGD.

CHARTER CONTRACT

CUSTOMER Ridgemont Mining Corp.

ADDRESS 401-510 West Hastings Van 2, B.C.

PROJECT # 405 (N.R.)

FLIGHT/PASSENGER DETAILS	Fuel Supplied By: CAN-WEST	Fuel Supplied By: CUST.	HRS.	1/10
Relocate Camp	✓	✓	2	5
		TOTAL FLT. HRS.	2	5
		TOTAL CONTRACT HOURS		
		FUEL	70	

PILOT SIG. [signature]

CUSTOMER SIG. [signature]

OFFICE ENG.

SPECIAL REMARKS

Rate 335.00/Hr.

INSERT COVER PLATE BEFORE WRITING

No. L 169

405 458

3.5 1.0

ROSS RIVER
YUKON
CANADA

terr-air LTD.
(TERRITORIAL AIRWAYS)

Phone 969-8040

№ 00709

CHARTER
TICKET

A/C _____ DATE _____

NAME _____

ADDRESS _____

From	Miles	Hours	Cargo	Passenger/Remarks
To				

Special Instructions			
	@ Per Hour		
	@ Per Mile		
	Waiting Time Per Hour		
	Extra Landings Per Landing		
	Other		
	TOTAL CHARGES		

Pilot's Signature _____ Base _____ Charterer's Authorization _____

(405)

ROSS RIVER
YUKON
CANADA

terr-air LTD.
(TERRITORIAL AIRWAYS)

Phone 969-8040

№ 00712

CHARTER
TICKET

A/C 6 K 7 DATE June 73

NAME [illegible]

ADDRESS [illegible]

From	Miles	Hours	Cargo	Passenger/Remarks
To		.5		

Special Instructions	@ 13.0 Per Hour	472	50
	@ Per Mile		
	Waiting Time Per Hour		
	Extra Landings Per Landing		
	Other		
	TOTAL CHARGES	472	50

[illegible] Base [illegible]

Pilot's Signature Base Charterer's Authorization

YUKON
CANADA

terr-air LTD.
(TERRITORIAL AIRWAYS)

PHONE: 969-0040 FARO 994-2789
TELEX: TERR-AIR ROSS

FIXED AND ROTARY WING AIRCRAFT

CHARTER TICKET No. 1169

PROJECT: _____

DATE July 16-73

AIRCRAFT PKT

NAME Ridgemont Mining Corp.

ADDRESS _____

FLIGHT/PASSENGER DETAILS	HOURS	MINS.	FUEL
Pukonut Lewis + P. Lewis	5.0		Cust Com Refuelled
Dillert Core + Crary			
K. Faro Faro mobile			
Dumsetc.			
TOTAL HRS 5.0 • 135.00 PER HR.	675.00		
EXTRA CHARGES			
TOTAL CHARGES	675.00		

Charterer's Authorization

W. Waugh
Pilot's Signature

ROSS RIVER
YUKON
CANADA

FIXED [illegible]
WING AIRCRAFT

terr-air LTD.
(TERRITORIAL AIRWAYS)

PHONE: 969-0040 FARO 994-2789
TELEX: TERR-AIR ROSS

PROJECT: _____ CHARTER TICKET № 1011

AIRCRAFT GFF DATE July 19/78

NAME [illegible] Mining Corp

ADDRESS _____

FLIGHT/PASSENGER DETAILS	HOURS	MINS.	FUEL
Faro Ont. Sandy Lake			
Dawson Creek & Ft. Nelson			
Ft. Nelson to Ross	2	9	N/C
Org Faro to Ross.	0	4	N/C
Oil 13.5 -	54	-	
TOTAL HRS 2.9 • 135 PER HR.	391	50	
EXTRA CHARGES	445	50	
TOTAL CHARGES	~~[illegible]~~		

Charterer / Authorization

Pilot's Signature

ROSS RIVER
YUKON
CANADA

terr-air LTD.
(TERRITORIAL AIRWAYS)

PHONE: 969-0040 FARO 994-2789
TELEX: TERR-AIR ROSS

FIXED AND ROTARY
WING AIRCRAFT

PROJECT: _____ CHARTER TICKET No 1015

AIRCRAFT [illegible] DATE July 2/82

NAME [illegible]

ADDRESS _____

FLIGHT/PASSENGER DETAILS	HOURS	MINS.	FUEL
Supplies [illegible]			
[illegible]			
[illegible]	4.2		N/C
TOTAL HRS 4.2 @ 135 PER HR.	567.00		
EXTRA CHARGES			
TOTAL CHARGES	567.00		

[illegible]
Charterer's Authorization

[illegible]
Pilot's Signature

ROSS RIVER
YUKON
CANADA

terr-air LTD.
(TERRITORIAL AIRWAYS)

PHONE: 969-0040 FARO 994-2789
TELEX: TERR-AIR ROSS

FIXED AND ROTARY
WING AIRCRAFT

PROJECT: _____ CHARTER TICKET No. 1023

AIRCRAFT Bell DATE July 21/82

NAME [illegible]

ADDRESS _____

FLIGHT/PASSENGER DETAILS	HOURS	MINS.	FUEL
Crew out to Mt Cronin			
	2.5		W/C
TOTAL HRS 2.5 @ 135 PER HR.	337	50	
EXTRA CHARGES			
TOTAL CHARGES	337.50		

Charterer's Authorization

Pilot's Signature

ROSS RIVER
YUKON
CANADA

terr-air LTD.
(TERRITORIAL AIRWAYS)

PHONE: 969-0040 FARO 994-2789
TELEX: TERR-AIR ROSS

FIXED AND ROTARY
WING AIRCRAFT

PROJECT: _____ CHARTER TICKET No 1024

AIRCRAFT _____ DATE _____

NAME _____

ADDRESS _____

FLIGHT/PASSENGER DETAILS	HOURS	MINS.	FUEL
TOTAL HRS @ PER HR.			
EXTRA CHARGES			
TOTAL CHARGES			

_____
Charterer's Authorization

_____
Pilot's Signature

ROSS RIVER
YUKON
CANADA

terr-air LTD.
(TERRITORIAL AIRWAYS)

PHONE: 969-0040. FARO 994-2789
TELEX: TERR-AIR ROSS

FIXED AND ROTARY WING AIRCRAFT

PROJECT: _____ CHARTER TICKET NO. 1025

AIRCRAFT _____ DATE _____

NAME _____

ADDRESS _____

FLIGHT/PASSENGER DETAILS	HOURS	MINS.	FUEL
TOTAL HRS 4.5 @ 85 PER HR.	382 50		
EXTRA CHARGES			
TOTAL CHARGES	$382.50		

_____ _____

Charterer's Authorization *Pilot's Signature*

DANA 2	DANA 1	DANA 18	DANA 17	DANA 38	DANA 37	DANA 58	DANA 57
DANA 4	DANA 3	DANA 20	DANA 19	DANA 40	DANA 39	DANA 60	DANA 59
DANA 6	DANA 5	DANA 22	DANA 21	DANA 42	DANA 41	DANA 62	DANA 61
DANA 8	DANA 7	DANA 24	DANA 23	DANA 44	DANA 43	DANA 64	DANA 63
DANA 10	DANA 9	DANA 26	DANA 25	DANA 46	DANA 45	DANA 66	DANA 65
DANA 12	DANA 11	DANA 28	DANA 27	DANA 48	DANA 47	DANA 68	DANA 67
DANA 13	DANA 30	DANA 29	DANA 50	DANA 49	DANA 70	DANA 69	
DANA 14	DANA 32	DANA 31	DANA 52	DANA 51	DANA 72	DANA 71	
DANA 15	DANA 34	DANA 33	DANA 54	DANA 53	DANA 74	DANA 73	
DANA 16	DANA 36	DANA 35	DANA 56	DANA 55	DANA 76	DANA 75	

60 W 52 W 44 W 36 W 28 W 20 W 12 W 4 W 4 E 12 E 20 E 28 E 36 E 44 E 52 E 60 E 68 E 76 E 84 E 92 E 100 E 108 E 116 E 124 E 132 E 140 E 148 E

160 N 150 N 140 N 130 N 120 N 110 N BL 100 N 90 N 80 N 70 N 60 N 50 N 40 N 30 N T.L. 20 N 10 N 0 N

N

RIDGEMONT MINING CORPORATION

ANVIL RANGE PROJECT

DANA CLAIMS

CLAIMS MAP

DRAWN BY: C. L. C.

DATE: FEB. 1974

Scale: 1" = 500'

500 0 500 1000 Feet

NTS SHEET 105 K

MAP No 1

To Accompany:
Geochemical Report on Dana Claims
Feb. 1974 by G. J. Jilson B.Sc & J. G. Simpson Ph. D., P. Eng.

N

RIDGEMONT MINING CORPORATION

ANVIL RANGE PROJECT

DANA CLAIMS

SOIL GEOCHEMISTRY
LEAD

DRAWN BY: C. L. C.

DATE: FEB. 1974

Scale: 1" = 500'
500 0 500 1000
Feet

NTS SHEET 105 K

MAP No 2

HClO_4 extractable Pb in −80 mesh fraction of B horizon

To Accompany:
Geochemical Report on Dana Claims
Feb. 1974 by G. J. Jilson B.Sc. & J. G. Simpson Ph. D., P. Eng.

RIDGEMONT MINING CORPORATION

ANVIL RANGE PROJECT

DANA CLAIMS

SOIL GEOCHEMISTRY
ZINC

DRAWN BY: C. L. C.

DATE: FEB. 1974

Scale: 1" = 500'

500 0 500 1000

Feet

NTS SHEET 105 K

MAP No. 3


To Accompany:
Geochemical Report on Dana Claims
Feb. 1974 by G. J. Jilson B.Sc. & J. G. Simpson Ph.D., P.Eng.

$HClO_4$ extractable Zn in −80 mesh fraction of B horizon

N

60 W 52 W 44 W 36 W 28 W 20 W 12 W 4 W 4 E 12 E 20 E 28 E 36 E 44 E 52 E 60 E 68 E 76 E 84 E 92 E 100 E 108 E 116 E 124 E 132 E 140 E 148 E

160 N 150 N 140 N 130 N 120 N 110 N B.L. 100 N 90 N 80 N 70 N 60 N 50 N 40 N 30 N T.L. 20 N 10 N 0 N

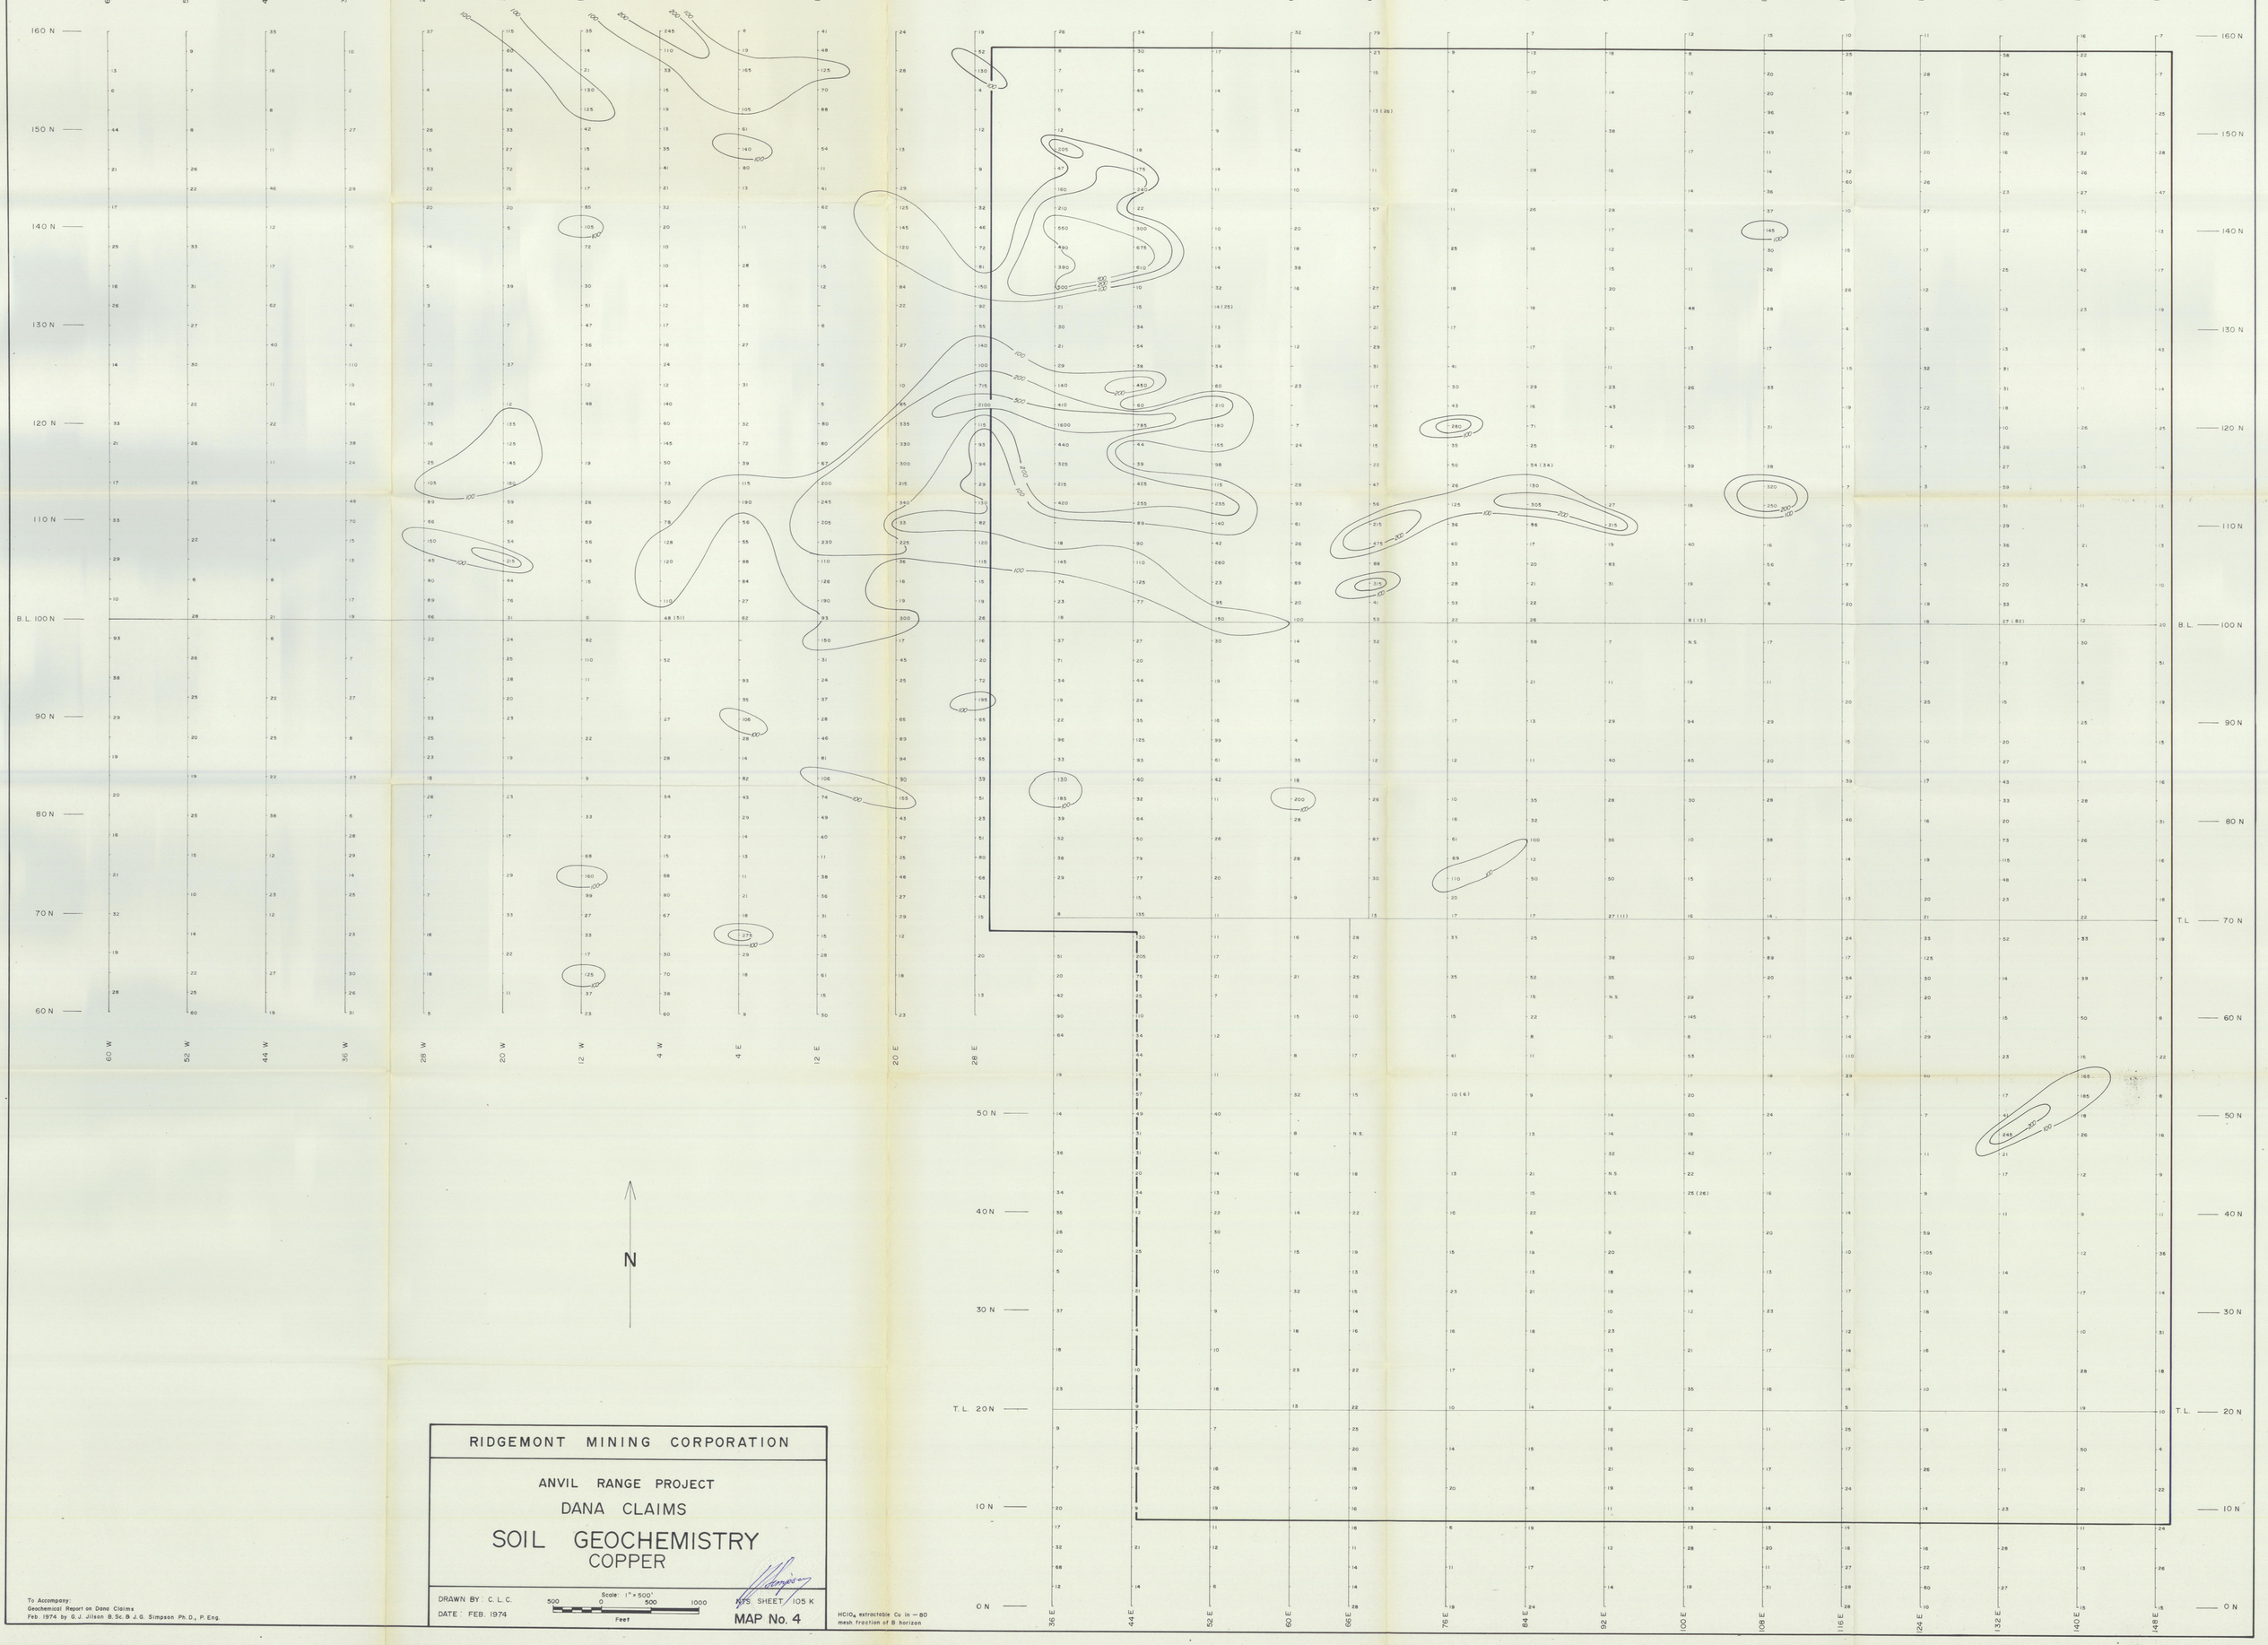

RIDGEMONT MINING CORPORATION

ANVIL RANGE PROJECT

DANA CLAIMS

SOIL GEOCHEMISTRY
COPPER

DRAWN BY: C. L. C.

DATE: FEB. 1974

Scale: 1" = 500'
0 500 1000
Feet

N.T.S. SHEET 105 K

MAP No. 4

To Accompany:
Geochemical Report on Dana Claims
Feb. 1974 by G. J. Jilson B.Sc. & J. G. Simpson Ph. D., P. Eng.

$HClO_4$ extractable Cu in −80 mesh fraction of B horizon