App. Resistivity
Ohm*m

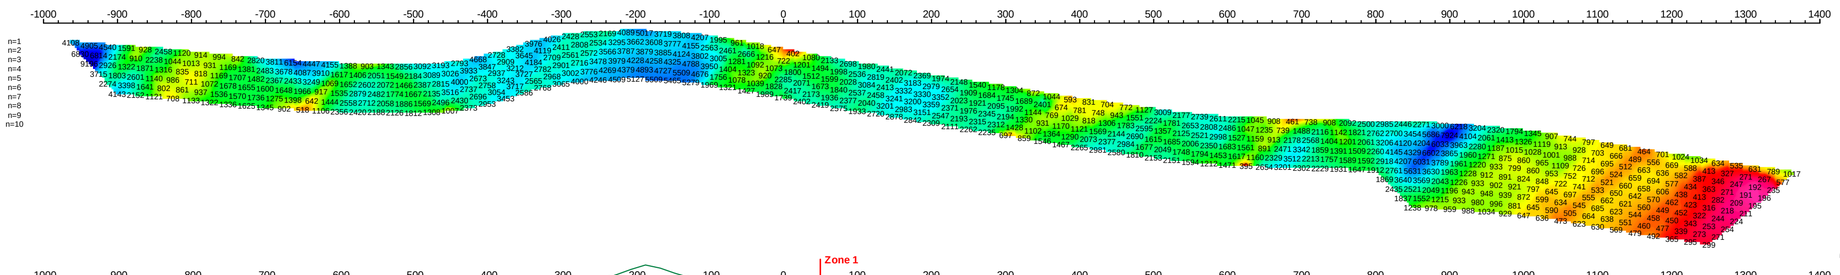

App. Resistivity
Ohm*m

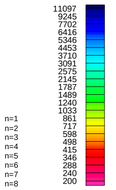

Resistivity Model
Ohm*m

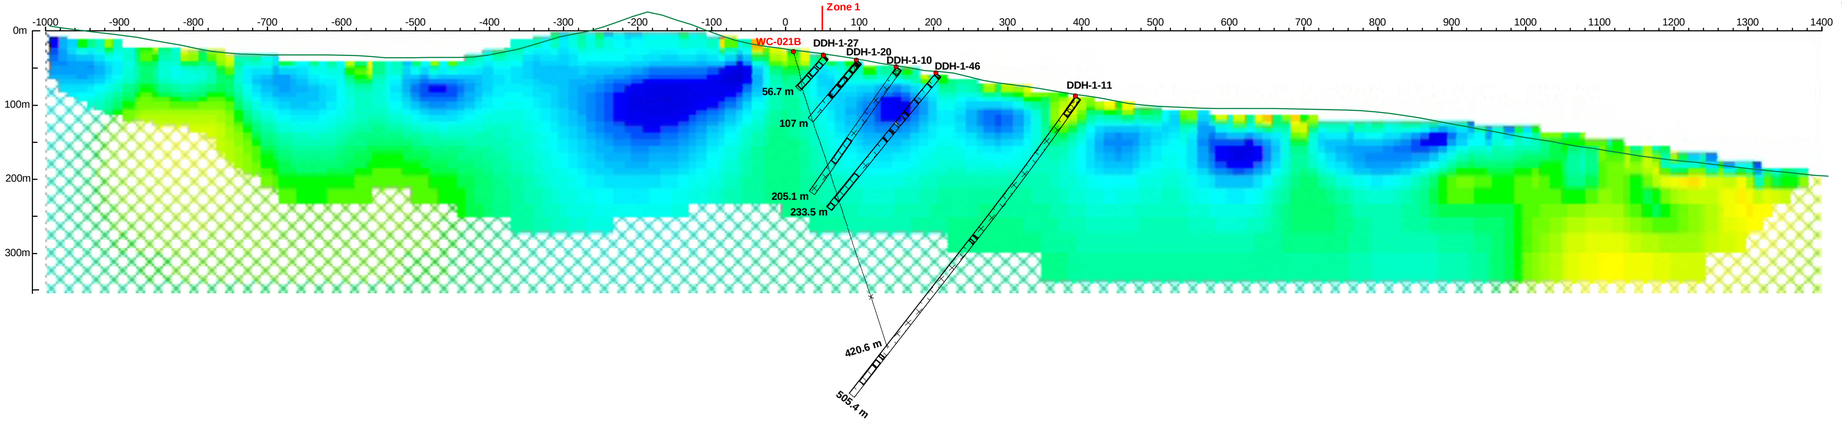

Resistivity Model
Ohm*m

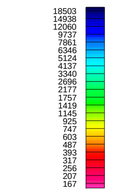

App. Chargeability
mV/V

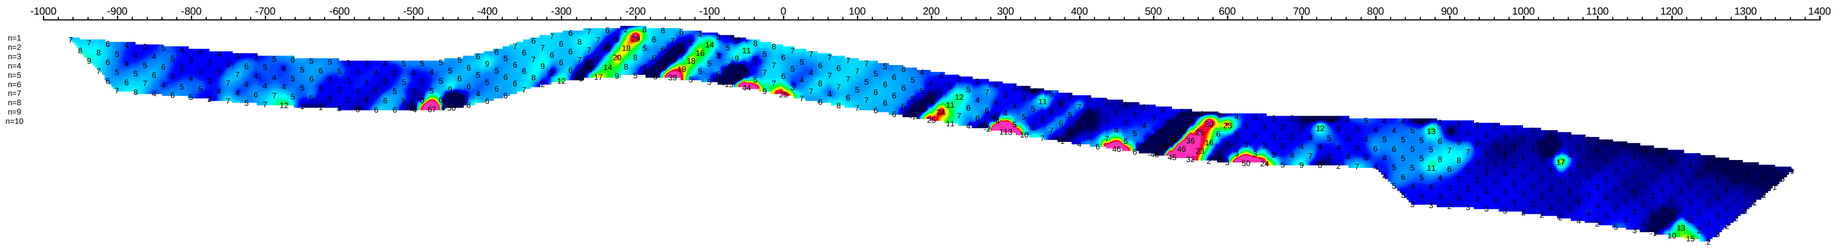

App. Chargeability
mV/V

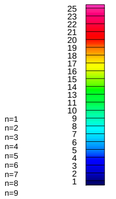

Chargeability Model
mV/V

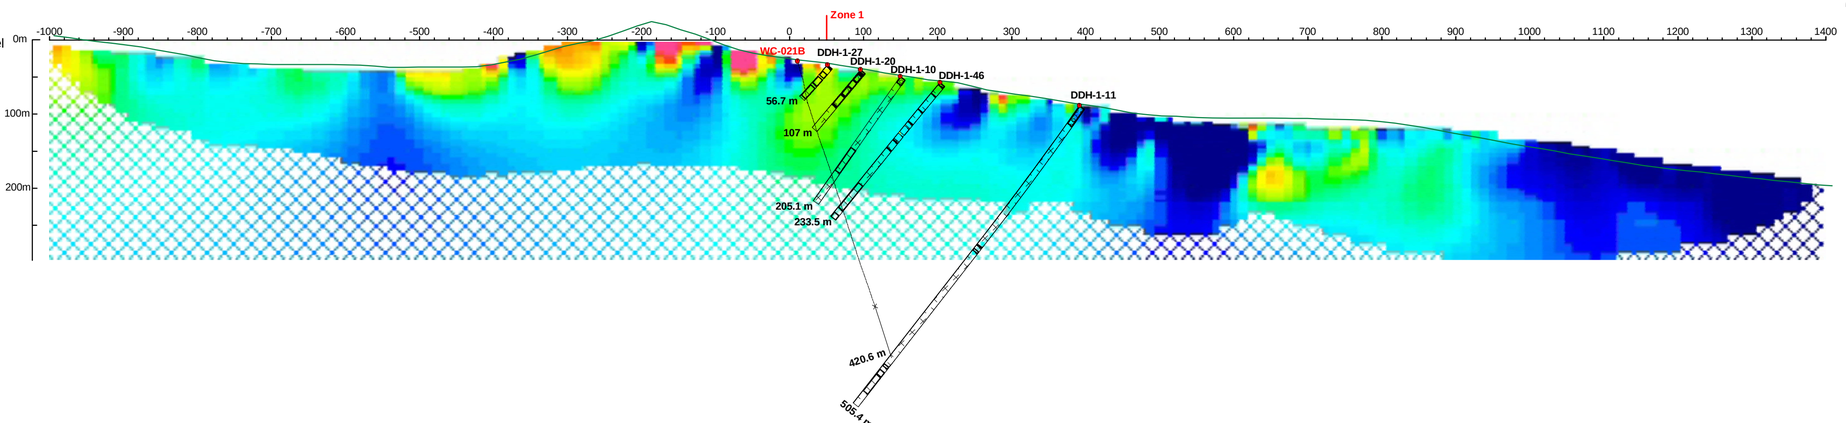

Chargeability Model
mV/V

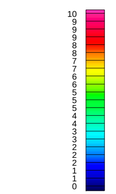

App. Chg. Error
mV/V

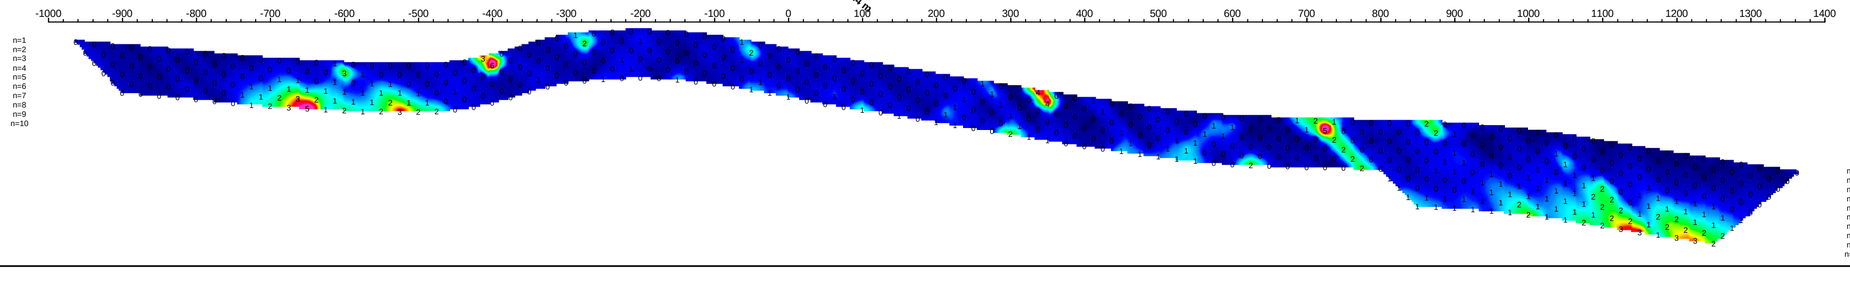

App. Chg. Error
mV/V

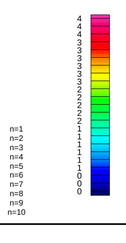

COMPOSITE SECTION PLOT
L1200N

Modified Pole-Dipole Array

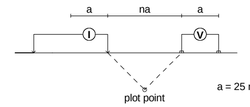

Stationary electrode at 1000W (moving E).

Receiver: Iris ElrecPro

Transmitter: GDD Tx-II 3.6kW

Data File: Line -2000-25m-final.xyz

Dates Surveyed : May 09, 2007

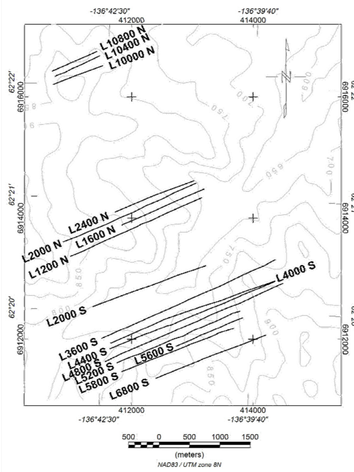

Scale 1:5000

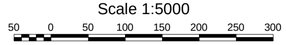

No Vertical Exaggeration

All drill holes noted in RED are off section.

WESTERN COPPER CORPORATION

INDUCED POLARIZATION SURVEY

CARMACKS COPPER PROJECT

COMPOSITE SECTION L1200N - 25m DIPOLES

Mining District: Whitehorse
NTS: 115 I/07
Job: WRN-7506-YT

Datum: Local Grid
Drawn by: GH
Date: 18 Dec 07

AURORA GEOSCIENCES LTD.