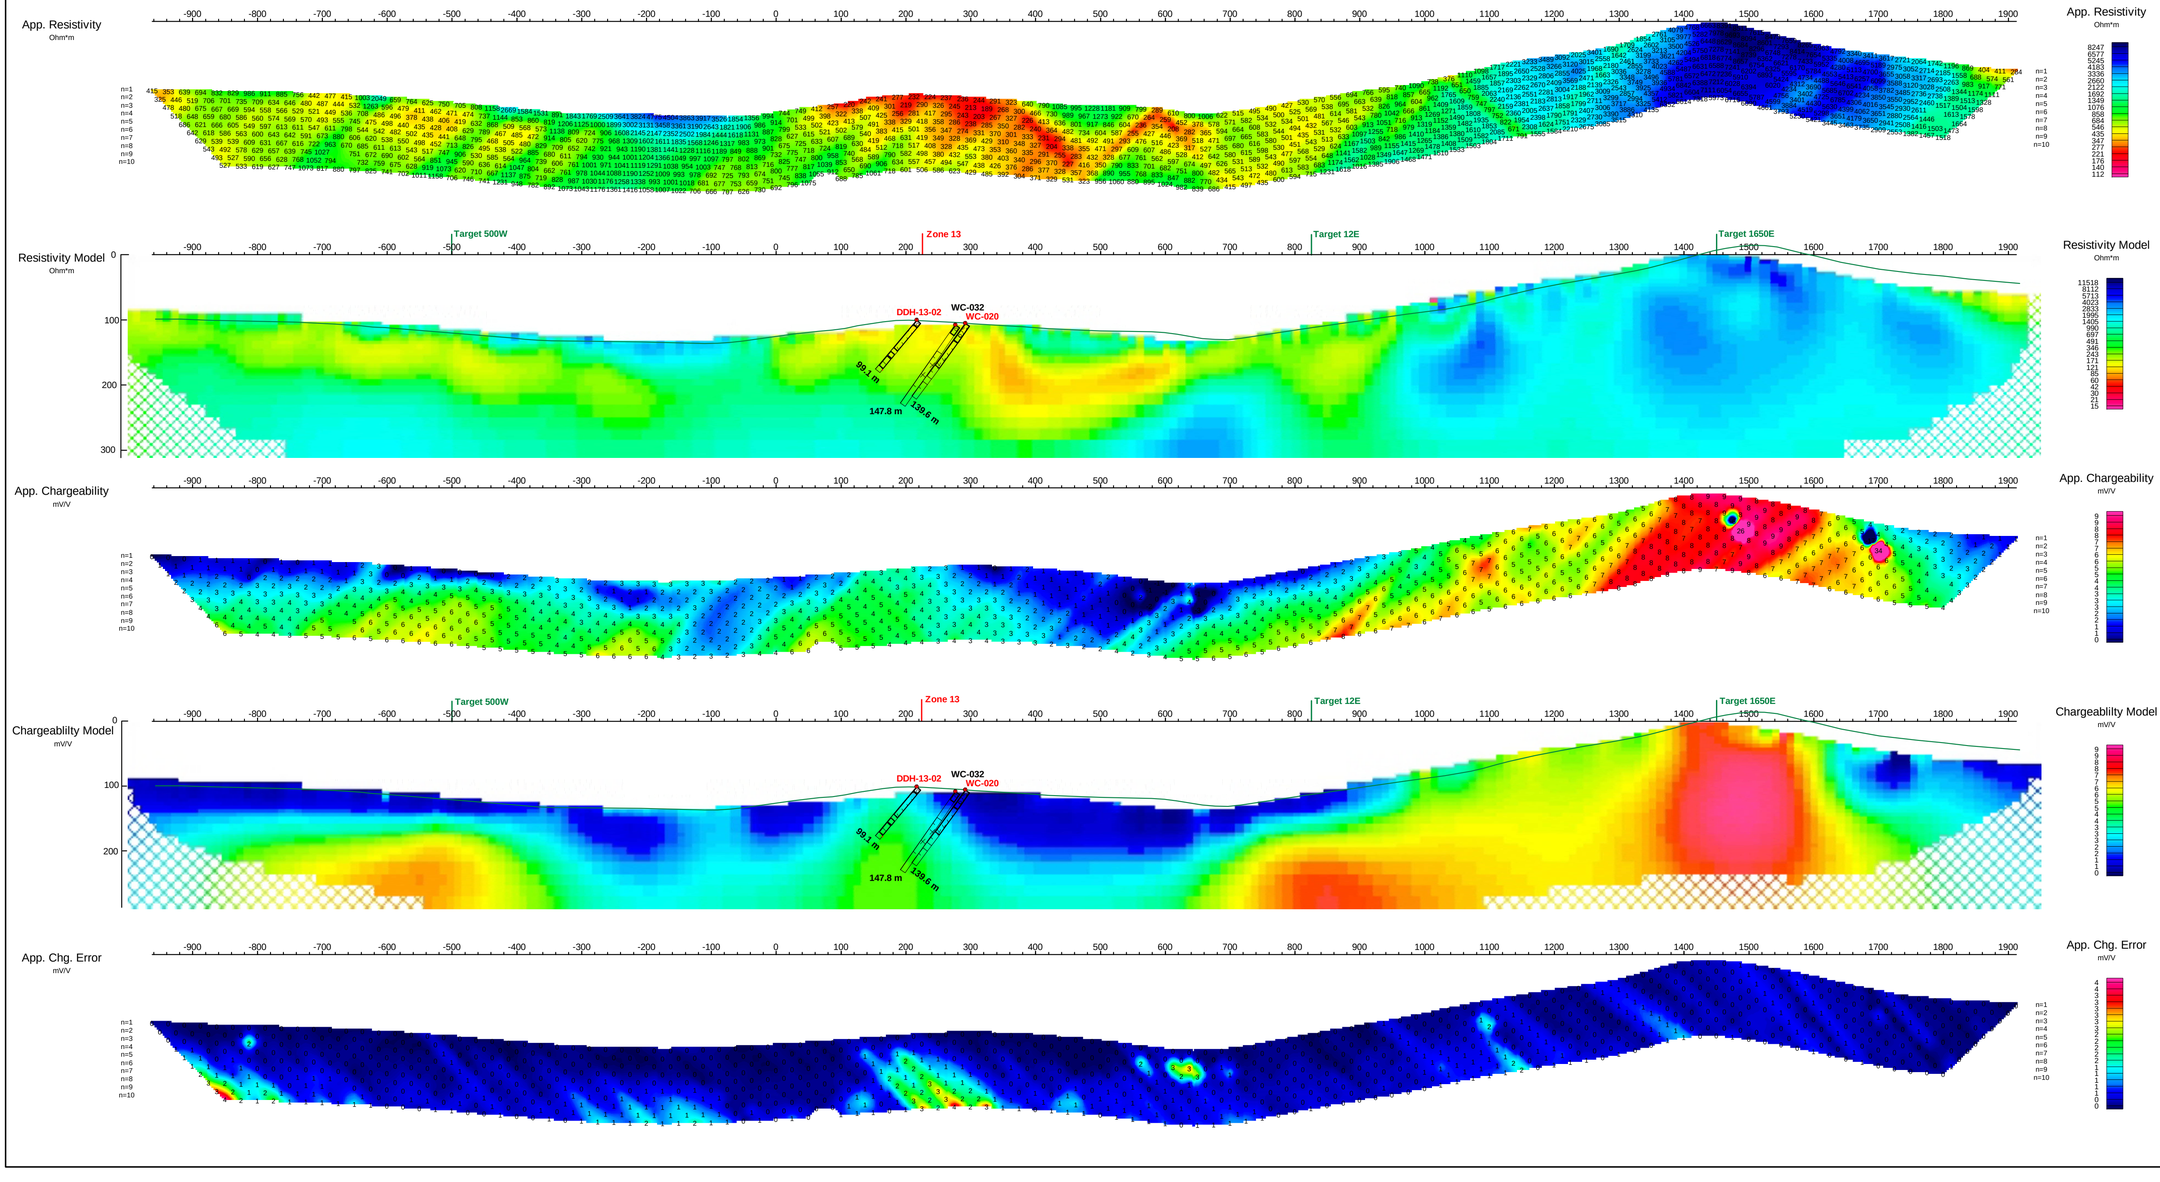


# COMPOSITE SECTION PLOT
## L3600S

Modified Pole-Dipole Array

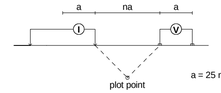


First Stationary electrode at 1000W (moving E).
Second Stationary electrode at 275E (moving E).
Receiver: Iris ElrecPro
Transmitter: GDD Tx-II 3.6kW
Data File: Line -3600-25m-final.xyz
Dates Surveyed : Aug 26-29, 2007

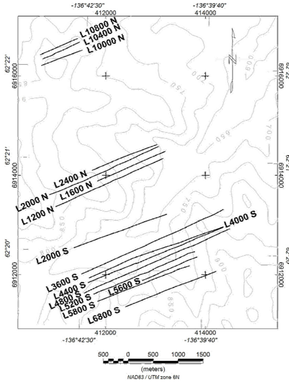


Scale 1:5000

50 0 50 100 150 200 250 300
(meters)

No Vertical Exaggeration

All drill holes noted in RED are off section

WESTERN COPPER CORPORATION

**INDUCED POLARIZATION SURVEY**
CARMACKS COPPER PROJECT
COMPOSITE SECTION L3600S - 25m DIPOLES

Mining District: Whitehorse
NTS: 115 I/07
Job: WRN-7506-YT

Datum: Local Grid
Drawn by: HS
Date: 03 Jan 08

*AURORA GEOSCIENCES LTD.*