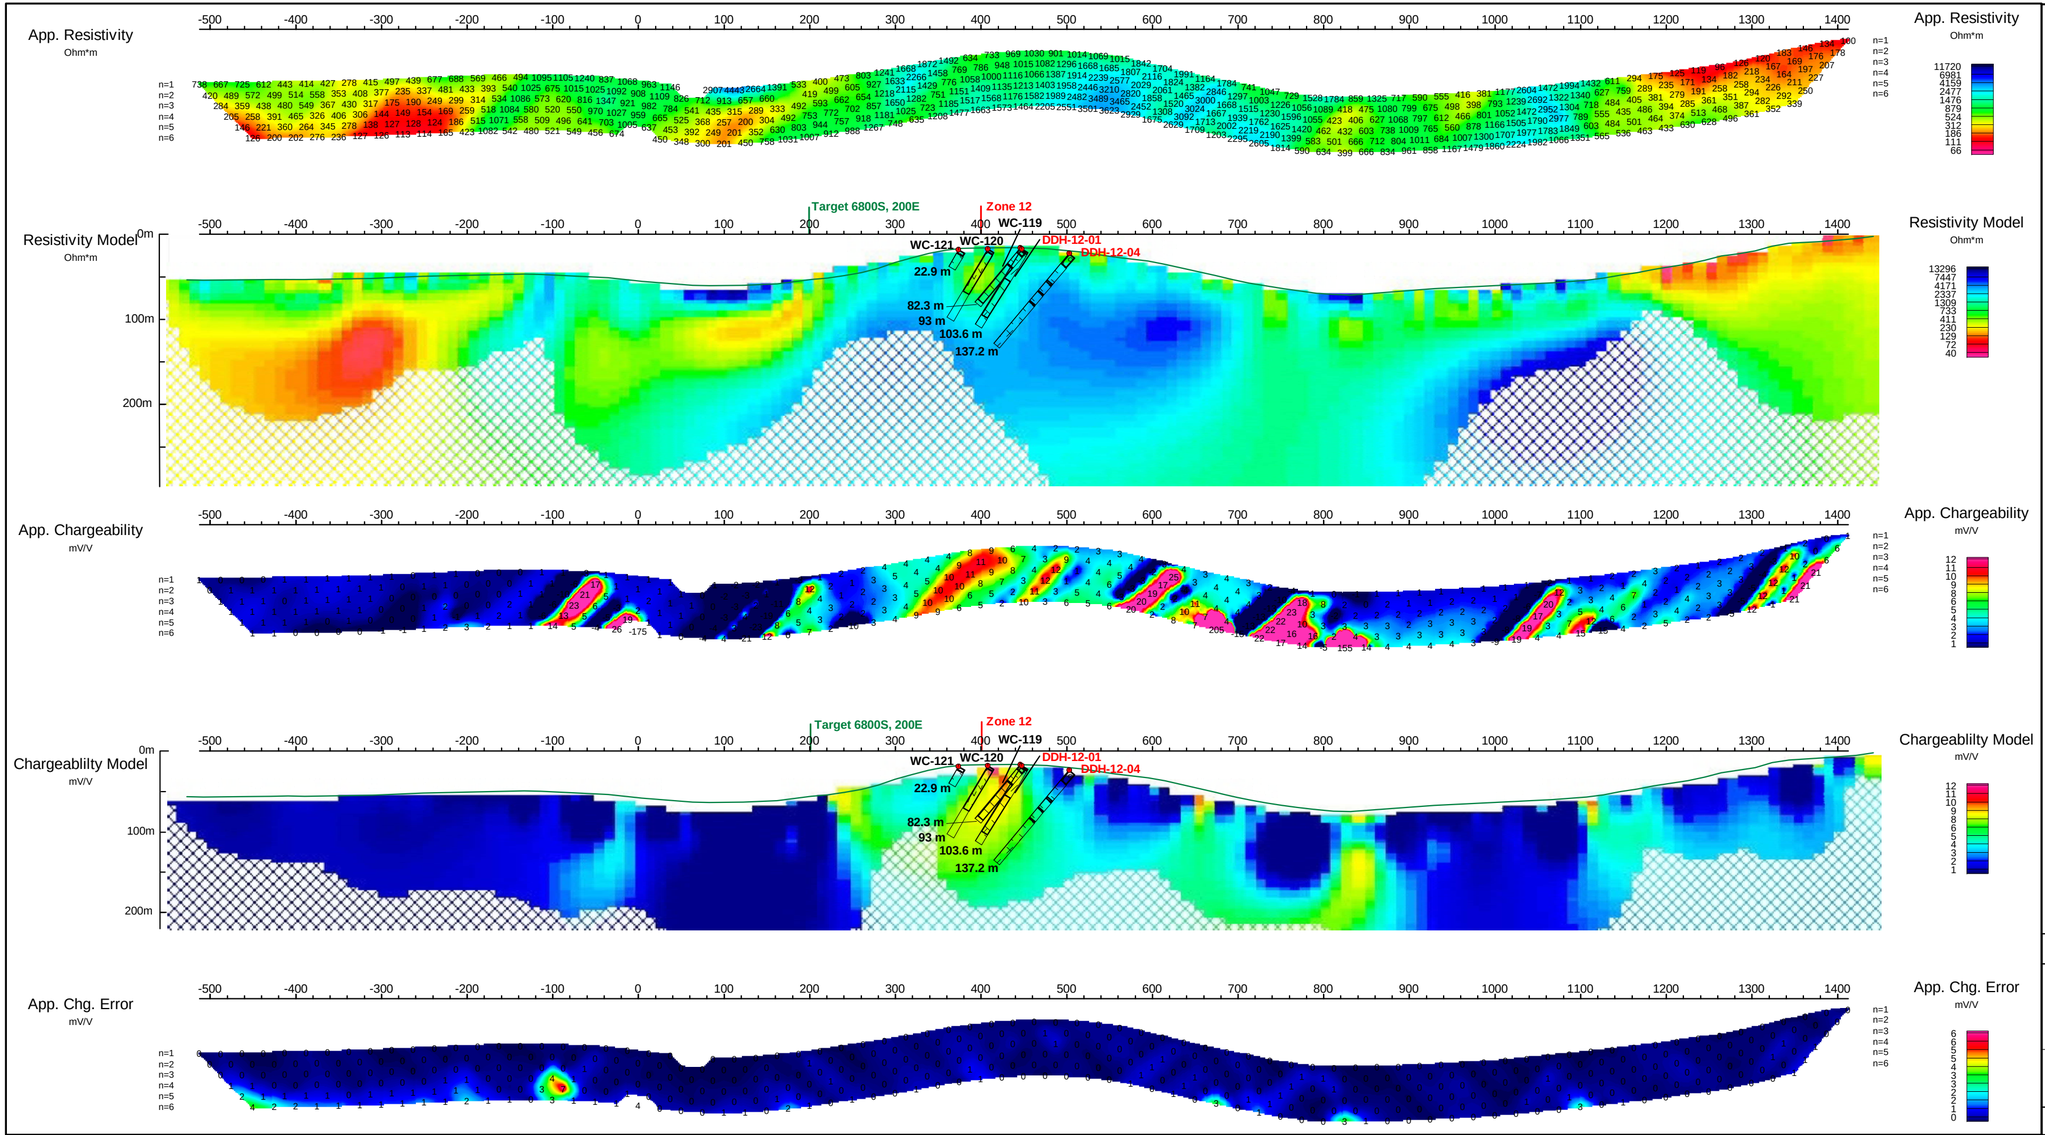

COMPOSITE SECTION PLOT
L6800S

Modified Pole-Dipole Array

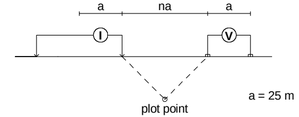

Stationary electrode at 550W (moving E).

Receiver: Iris ElrecPro

Transmitter: GDD Tx-II 3.6kW

Data File: Line -6800-25m-final.xyz

Dates Surveyed : May 2-4, 2007

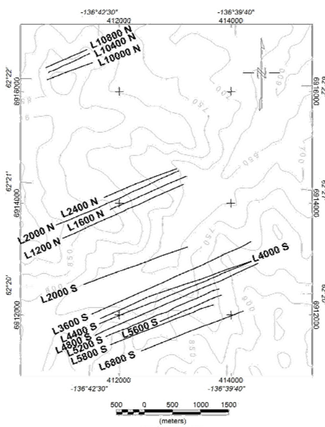

Scale 1:5000

50 0 50 100 150 200 250 300

metres

No Vertical Exaggeration

All drill holes noted in RED are off section

WESTERN COPPER CORPORATION

INDUCED POLARIZATION SURVEY

CARMACKS COPPER PROJECT

COMPOSITE SECTION L6800S - 25m DIPOLES

Mining District: Whitehorse
NTS: 115 I/07
Job: WRN-7506-YT

Datum: Local Grid
Drawn by: GH
Date: 26 Dec 07

AURORA GEOSCIENCES LTD.