COMPOSITE SECTION PLOT
L3600S

Modified Pole-Dipole Array

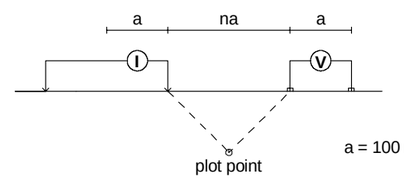

Stationary electrode at 150W (moving E).

Receiver: Iris ElrecPro

Transmitter: GDD Tx-II 3.6kW

Data File: Line 3600-100m-final.xyz

Dates Surveyed : Aug 26 - Sept 10, 2007

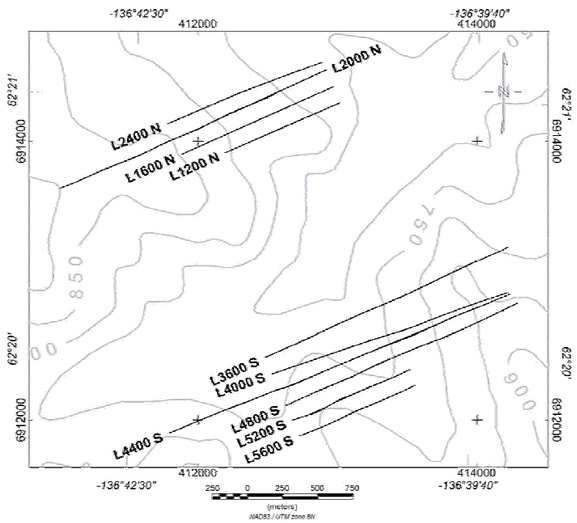

Scale 1:10000

100 0 100 200 300 400 500 600

(meters)

No Vertical Exaggeration

All drill holes noted in RED are off section

WESTERN COPPER CORPORATION

INDUCED POLARIZATION SURVEY

CARMACKS COPPER PROJECT

COMPOSITE SECTION L3600S - 100m DIPOLES

Mining District: Whitehorse
NTS: 115 I/07
Job: WRN-7506-YT

Datum: Local Grid
Drawn by: SW
Date: 28 Dec 07

AURORA GEOSCIENCES LTD.