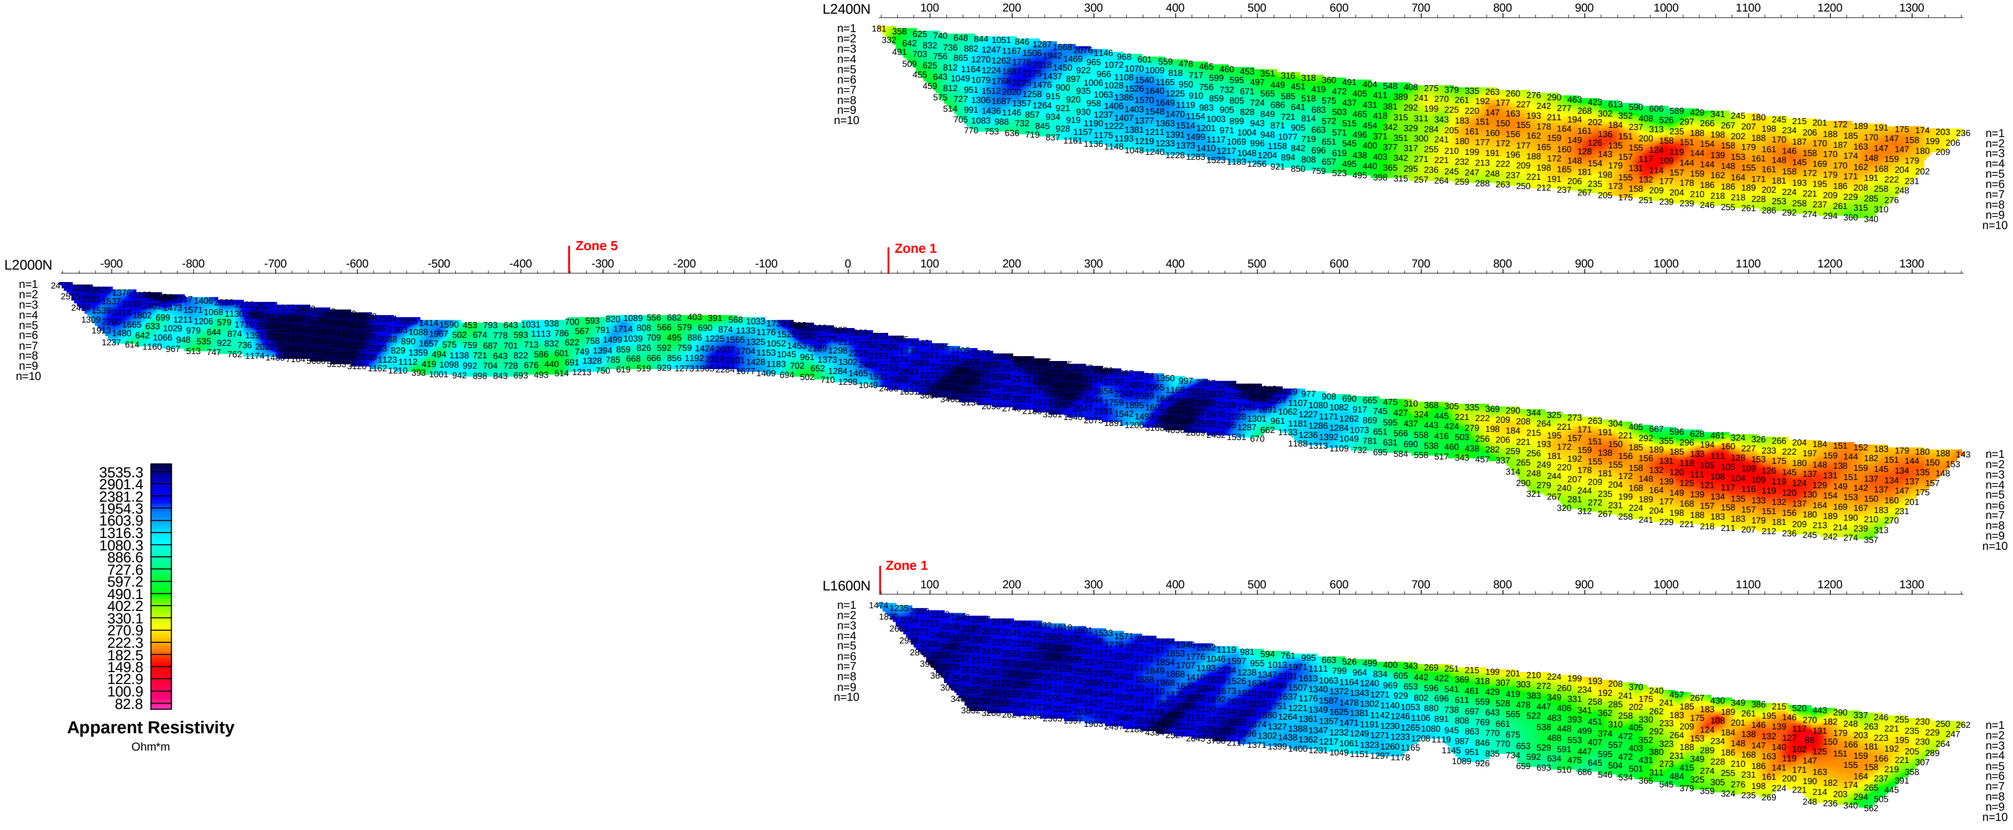

STACKED PSEUDOSECTIONS MAP

APPARENT RESISTIVITY

Modified Pole-Dipole Array

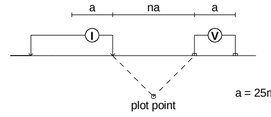

L2400N Stationary electrode at West end of line.
L2000N Stationary electrode at Station 1000W & 200E.
L1600N Stationary electrode at West end of line.
L1200N Stationary electrode at Stations 1000W & 225E.

Receiver: Iris ElrecPro

Transmitter: GDD Tx-II 3.6kW

Data File: all lines 25-final.gdb

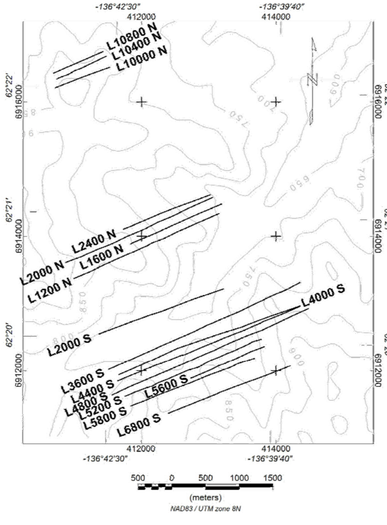

Scale 1:5000

50 0 50 100 150 200 250 300
(meters)

WESTERN COPPER CORPORATION

INDUCED POLARIZATION SURVEY
CARMACKS COPPER PROJECT
APPARENT RESISTIVITY - 25m DIPOLES
STACKED SECTIONS - NORTH LINES

Mining District: Whitehorse
NTS: 115 I/07
Job: WRN-7506-YT

Datum: Local Grid
Drawn by: HS
Date: 16 Jan 08

AURORA GEOSCIENCES LTD.